SCALE: 1/16"=1'-0" | SCALE: 1/8"=1'-0" | SCALE: 1/4"=1'-0" | SCALE: 1/2"=1'-0" | SCALE: 3/4"=1'-0" | SCALE: 1"=1'-0" | SCALE: 1-1/2"=1'-0" | SCALE: 3"=1'-0"

IF THIS SHEET IS NOT 24" X 36", IT IS A REDUCED PRINT. SCALE ACCORDINGLY

M B A R I

MONTEREY BAY AQUARIUM RESEARCH INSTITUTE

MARS SHORE STATION

HBFL
Holewinski Blevens Fedelem & Lukes, Architects

380 Main Street
Salinas, California 93901
831/ 757-8001

Richard J. Fedelem C12691
Thomas R. Lukes C8982

Consultants:

SYMBOLS

COORDINATES

DOOR SYMBOL
DOOR MARK
HARDWARE GROUP

WINDOW TYPE

BORROW LIGHT

LOUVER TYPE
SKIP LETTERS "I" & "O"

MATCH LINE
SHADED PORTION IS THE SIDE CONSIDERED

WORK POINT, CONTROL POINT OR DATUM POINT

SECTION
SECTION IDENTIFICATION
SHEET WHERE SECTION IS DRAWN.

DETAIL
DETAIL IDENTIFICATION
SHEET WHERE DETAIL IS DRAWN.

INTERIOR ELEVATIONS
ELEVATION IDENTIFICATION (UNFOLD ELEVATIONS CLOCKWISE.)
SHEET WHERE ELEVATION IS DRAWN.

OFFICE B120
ROOM IDENTIFICATION
ROOM NAME
ROOM No.

PROPERTY LINE

CENTER LINE

DIMENSION LINE

EXISTING GRADE

FINISH GRADE

NEW OR FINISHED CONTOURS

EXISTING CONTOURS

TOP OF CURB

INVERT

VICINITY MAP

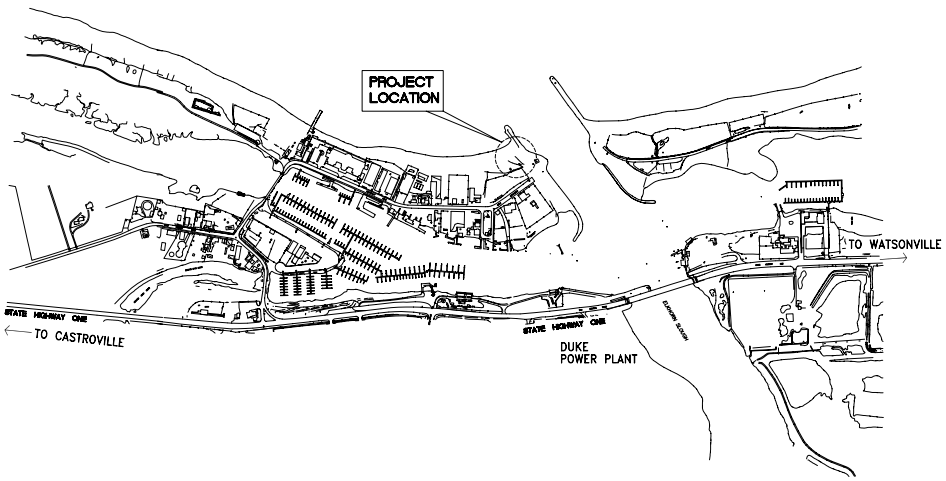

CONSULTANTS

ELECTRICAL
AURUM CONSULTING ENGINEERS
1900 GARDEN ROAD SUITE 120
MONTEREY, CA. 93940
(831) 646.3330

SHEET INDEX

A1	COVER SHEET
A2	SITE PLAN & DETAILS
E0.1	SINGLE LINE DIAGRAM & LIGHT FIXTURE SCHEDULE
E1.0	ELECTRICAL SITE PLAN
E1.1	ELECTRICAL FLOOR PLAN & DETAILS
E1.2	ELECTRICAL DETAILS, PANEL BOARD SCHEDULES
VP1	PREFABRICATED MARS SHORE STATION

SCOPE OF WORK

SITE IMPROVEMENTS AND PREFRABRICATED STRUCTURE FOR ELECTRICAL EQUIPMENT

Agency Approvals:

Revisions

No.	Description	Date
1	OWNER REVISIONS	10/12/05

M B A R I

MOSS LANDING FACILITIES
SANDHOLDT ROAD
MOSS LANDING CA. 95039

MARS SHORE STATION

COVER SHEET

Drawn by:

Checked:

Approved:

Project No. 04010

Date: 8/11/05

Drawing No. A1

THE USE OF THESE PLANS AND SPECIFICATIONS SHALL BE RESTRICTED TO THE ORIGINAL SITE FOR WHICH THEY WERE PREPARED AND PUBLICATION THEREOF IS EXPRESSLY LIMITED TO SUCH USE, RE-USE, REPRODUCTION, OR PUBLICATION BY ANY METHOD, IN WHOLE OR IN PART, IS PROHIBITED. TITLE TO THE PLANS AND SPECIFICATIONS REMAINS IN THE ARCHITECT WITHOUT PREJUDICE VISUAL CONTACT WITH THESE PLANS AND SPECIFICATIONS SHALL CONSTITUTE PRIMA FACIE EVIDENCE OF THE ACCEPTANCE OF THESE RESTRICTIONS.