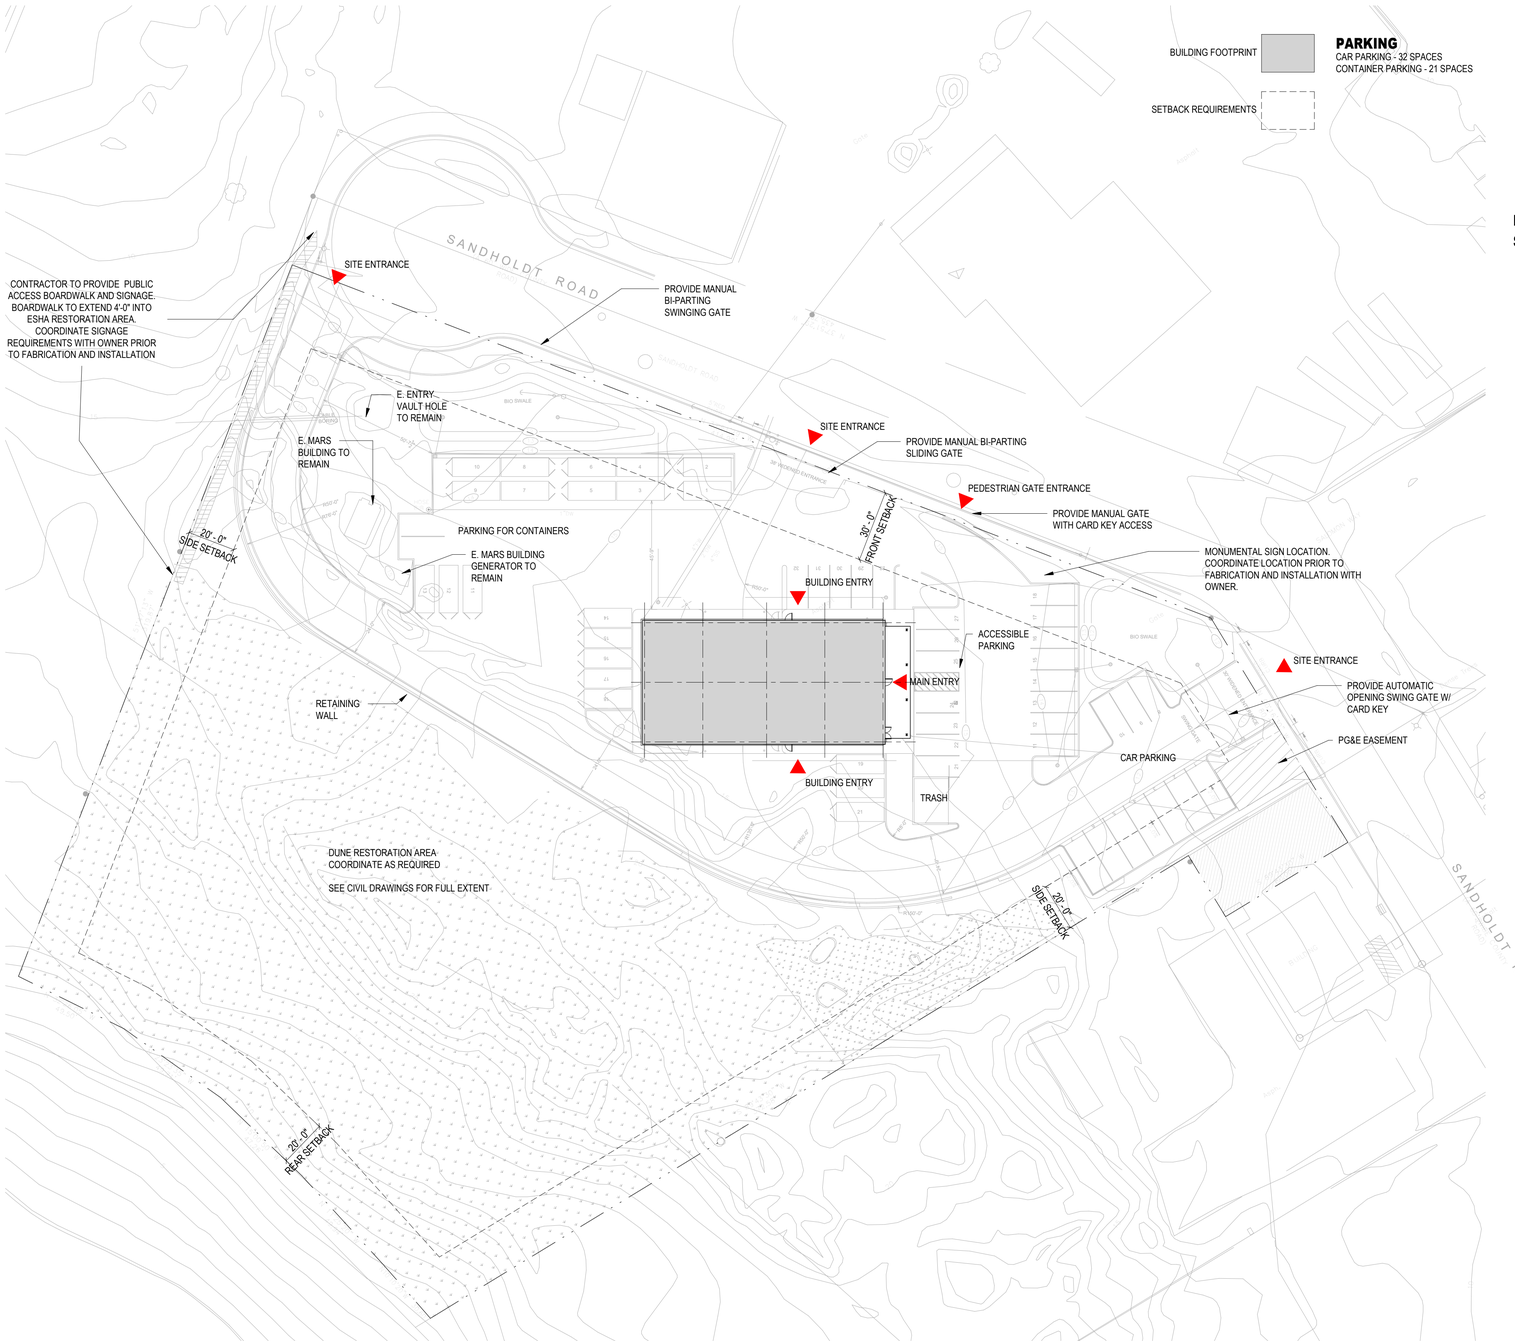

1 **SITE PLAN**
1" = 30'-0"

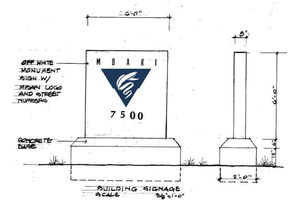

MONUMENTAL SIGNAGE ELEVATION AND SECTION

GENERAL ARCHITECTURAL NOTES

1. CONTRACTOR TO TAKE SPECIAL CARE WITH CONSTRUCTION IN ENVIRONMENTALLY SENSITIVE AREAS OF THE SITE.
2. PROVIDE CARD READER AT GATES AS DESIGNATED ON PLANS.
3. COORDINATE CARD READER LOCATIONS AT EXTERIOR DOORS WITH OWNER.
4. CONTRACTOR TO COORDINATE ALL CONSTRUCTION WITH E. MARS BUILDING INFRASTRUCTURE AND E. CABLE VAULT.
5. PROVIDE MBARI MONUMENT SIGN AS SHOWN. COORDINATE EXACT LOCATION WITH OWNER PRIOR TO INSTALLATION.
6. CONTRACTOR TO COORDINATE ALL CONTAINER SITE UTILITIES WITH OWNER PRIOR TO INSTALLATION.
7. CONTRACTOR TO PROVIDE TRASH ENCLOSURE PER MONTERREY COUNTY REQUIREMENTS. INCLUDE LIGHTING AND POWER AS REQUIRED BY AHJ.

Flad Architects

RUTHERFORD + CHEKENE
Structural | Geotechnical
375 Beale Street, Suite 310
San Francisco CA 94105
T 415 568 4400
F 415 618 0684
www.ruthchek.com

ph. (831) 649-8000
fx. (831) 649-8038
www.axiomengineers.com
AXIOM ENGINEERS™ CONSULTING ENGINEERS

BESTOR ENGINEERS, INC.
CIVIL ENGINEERING • SURVEYING • LAND PLANNING
2701 BLUE larkspur LANE, MONTEREY, CALIFORNIA 93940
(831) 373-2941 • SALINAS 424-7661 • FAX 648-8178

AURUM CONSULTING ENGINEERS

RANA
LANDSCAPE ARCHITECTURE
27675 Rancho Drive
Carmel, CA 93923
P. 831.601.3820
www.ranalandscape.com

Stamps & Approvals

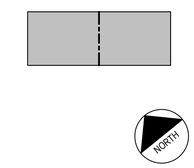

Project Key Plan

NOT FOR CONSTRUCTION

Rev	Date	Description

Project Title
MBARI

7500 Sandholdt Road
Moss Landing, CA 95039

Expedition Staging Building

Project Phase: DESIGN DEVELOPMENT

Date	Drawn By
09/08/2020	FLAD
Project Number	**Checked By**
20782-00	FLAD

Sheet Title
ARCHITECTURAL SITE PLAN

Sheet Number	Rev. No.
A-01.0	

BIM 360://MBARI - 20782-00/MBARI-ESB-20782-00-Arch.rvt
9/8/2020 10:09:37 AM