SCALE: 1/16"=1'-0" | SCALE: 1/8"=1'-0" | SCALE: 1/4"=1'-0" | SCALE: 1/2"=1'-0" | SCALE: 3/4"=1'-0" | SCALE: 1"=1'-0" | SCALE: 1-1/2"=1'-0" | SCALE: 3"=1'-0"

IF THIS SHEET IS NOT 30" X 42", IT IS A REDUCED PRINT. SCALE ACCORDINGLY




NOTE: FOR INFO. NOT NOTED, SEE 1.

## ELEVATION @ LINE A 3

1/8" = 1'-0"

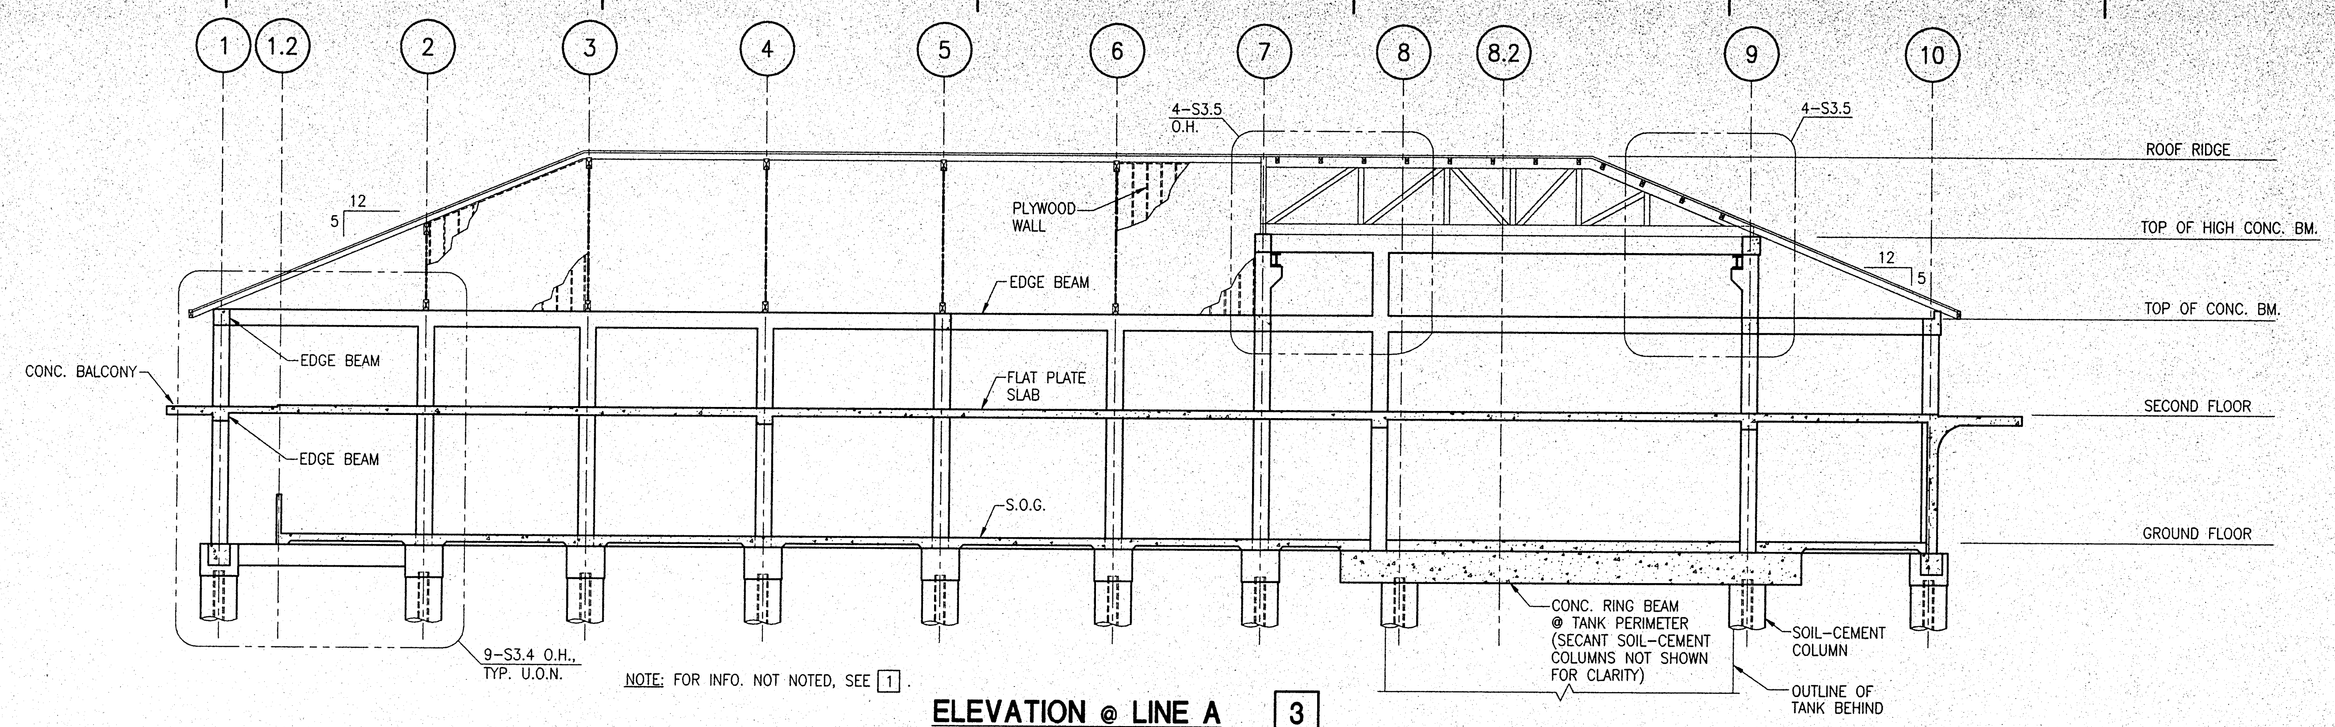


NOTE: FOR INFO. NOT NOTED, SEE 1.

## ELEVATION @ LINE B.5 2

1/8" = 1'-0"

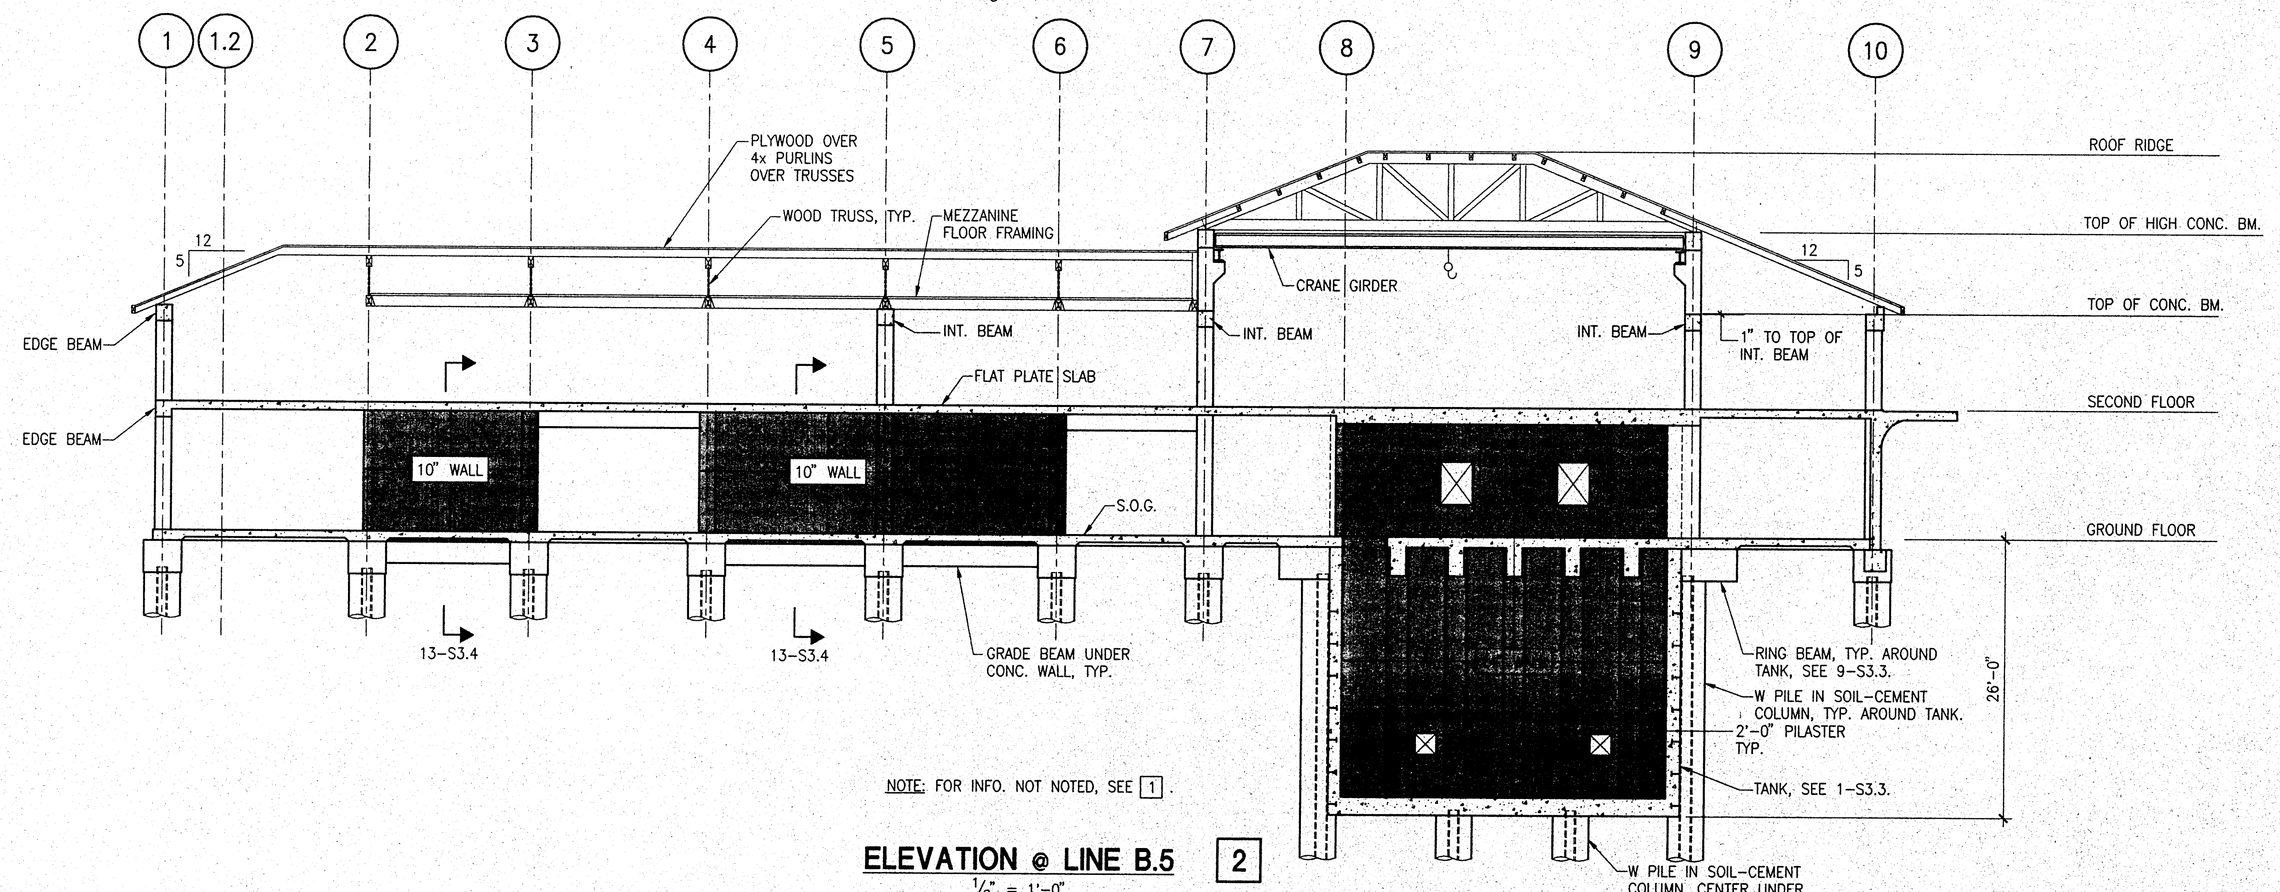


## ELEVATION @ LINE C 1

1/8" = 1'-0"


HBFL
Holewinski Blevens Fedelem & Lukes, Architects

380 Main Street
Salinas, California 93901
408/ 757-8001

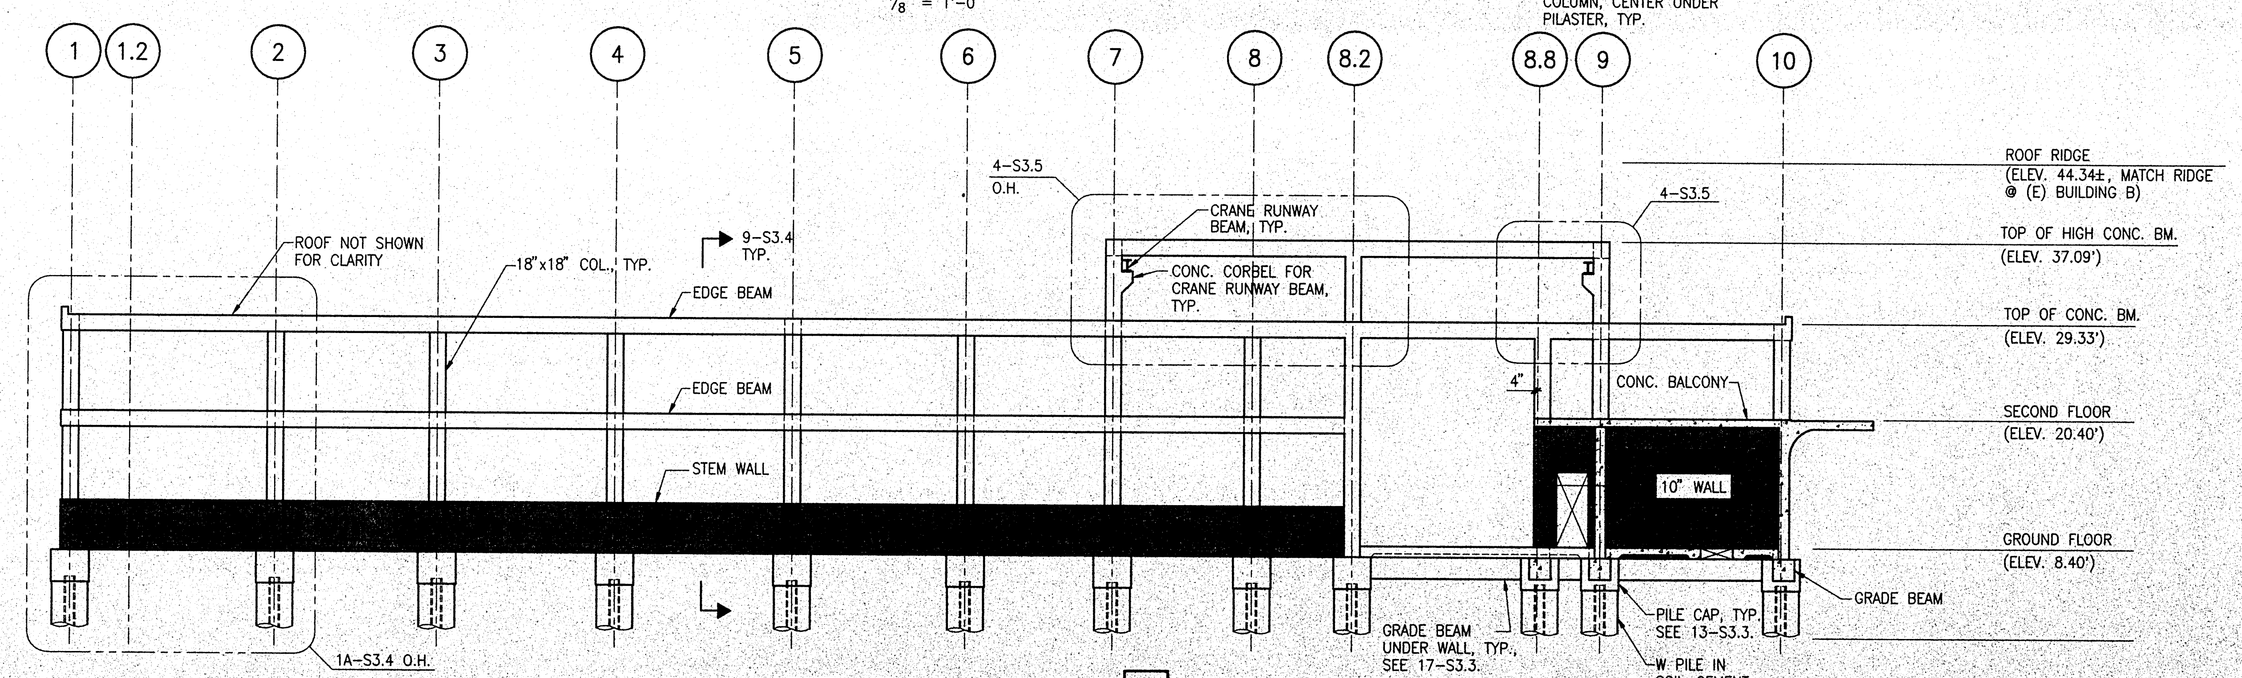Richard J. Fedelem C12691
Thomas R. Lukes C8982


Consultants:

RUTHERFORD AND CHEKENE
CONSULTING ENGINEERS
303 SECOND STREET, SAN FRANCISCO, CA 94107 (415) 495-4222

REGISTERED PROFESSIONAL ENGINEER
LEE C. REYES
No. 2676
Exp. 12/31/99
STRUCTURAL
STATE OF CALIFORNIA

Agency Approvals:

Revisions

| No. | Description | Date |
|---|---|---|
| | AUG 1 8 1999 | |

M B A R I

EXPANSION TO BUILDING B
MOSS LANDING FACILITIES
SANDHOLDT ROAD
MOSS LANDING CA. 95039

CONCRETE ELEVATIONS

Drawn by:

Checked: 1997 CODES

Approved:

Project No.

Date: 7-15-99

Drawing No. S3.2


THE USE OF THESE PLANS AND SPECIFICATIONS SHALL BE RESTRICTED TO THE ORIGINAL SITE FOR WHICH THEY WERE PREPARED AND PUBLICATION THEREOF IS EXPRESSLY LIMITED TO SUCH USE. RE-USE, REPRODUCTION, OR PUBLICATION BY ANY METHOD, IN WHOLE OR IN PART, IS PROHIBITED. TITLE TO THE PLANS AND SPECIFICATIONS REMAINS IN THE ARCHITECT WITHOUT PREJUDICE. VISUAL CONTACT WITH THESE PLANS AND SPECIFICATIONS SHALL CONSTITUTE PRIMA FACIE EVIDENCE OF THE ACCEPTANCE OF THESE RESTRICTIONS.