SCALE: 1/16"=1'-0" | SCALE: 1/8"=1'-0" | SCALE: 1/4"=1'-0" | SCALE: 1/2"=1'-0" | SCALE: 3/4"=1'-0" | SCALE: 1"=1'-0" | SCALE: 1-1/2"=1'-0" | SCALE: 3"=1'-0"

IF THIS SHEET IS NOT 30" X 42", IT IS A REDUCED PRINT. SCALE ACCORDINGLY

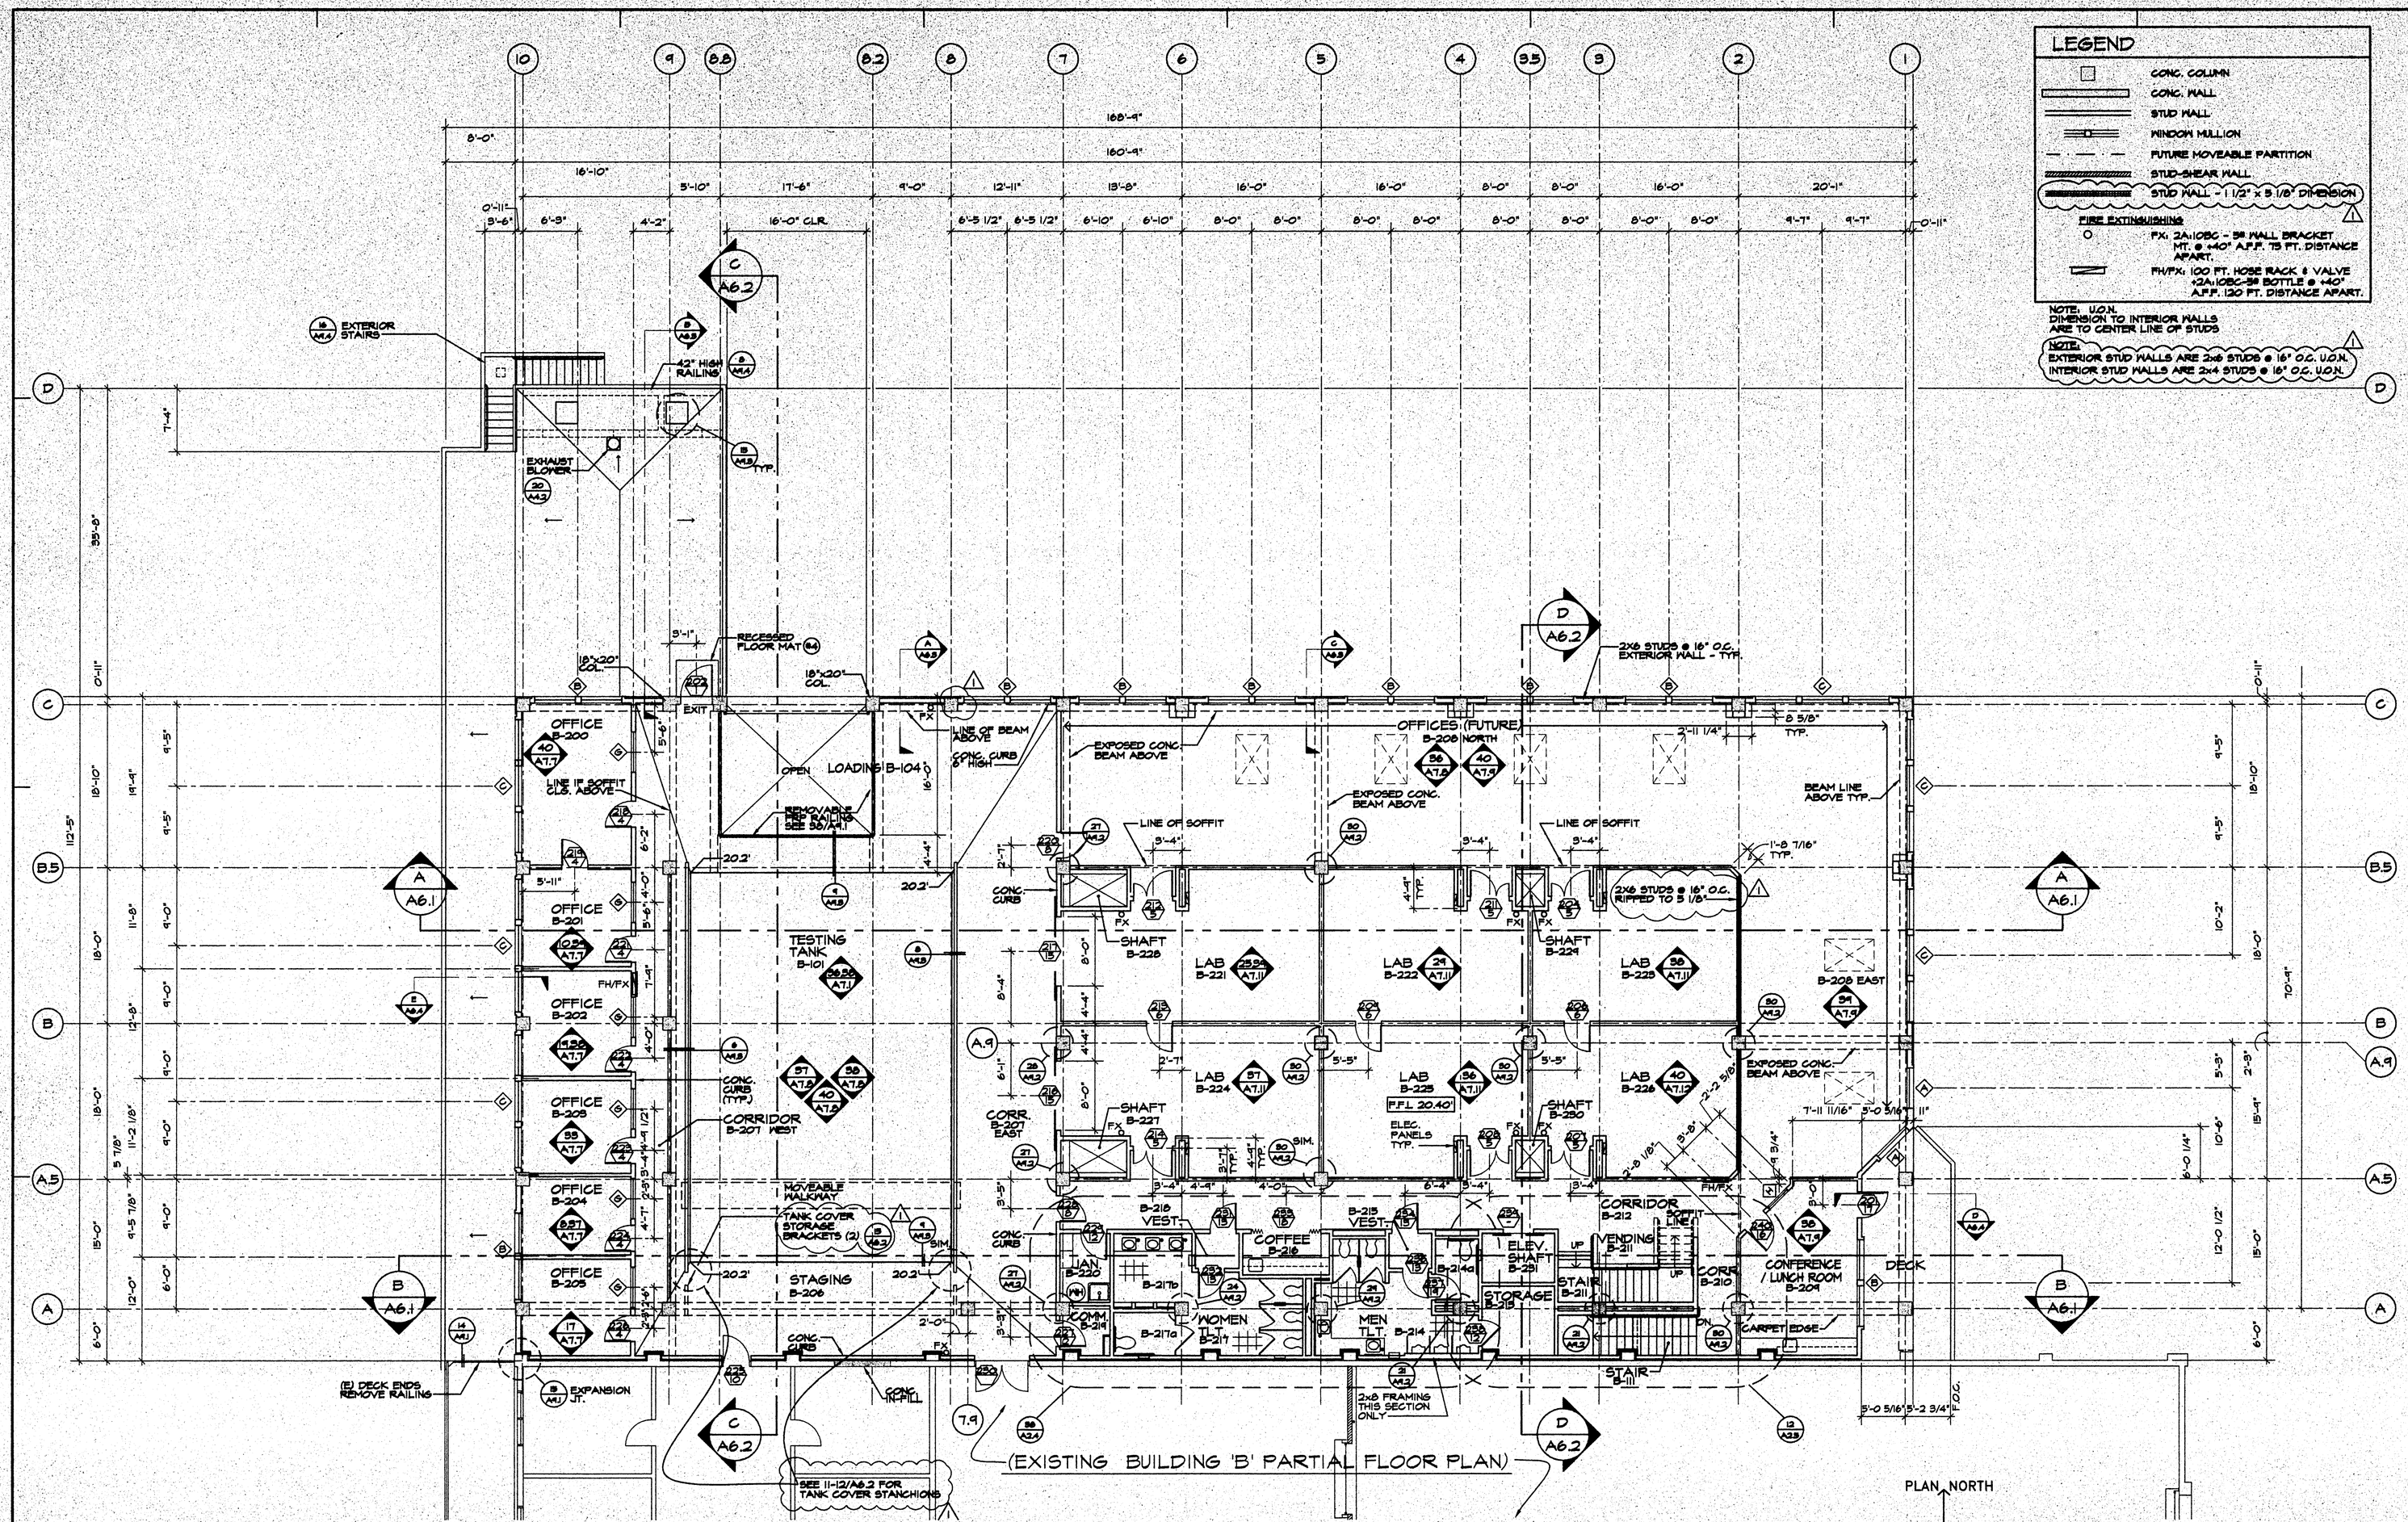

SECOND FLOOR PLAN

1/8" = 1'-0"

THE USE OF THESE PLANS AND SPECIFICATIONS SHALL BE RESTRICTED TO THE ORIGINAL SITE FOR WHICH THEY WERE PREPARED AND PUBLICATION THEREOF IS EXPRESSLY LIMITED TO SUCH USE. RE-USE, REPRODUCTION, OR PUBLICATION BY ANY METHOD, IN WHOLE OR IN PART, IS PROHIBITED. TITLE TO THE PLANS AND SPECIFICATIONS REMAINS IN THE ARCHITECT WITHOUT PREJUDICE VISUAL CONTACT WITH THESE PLANS AND SPECIFICATIONS SHALL CONSTITUTE PRIMA FACE EVIDENCE OF THE ACCEPTANCE OF THESE RESTRICTIONS.

HBFL
Holewinski Blevens Fedelem & Lukes, Architects

380 Main Street
Salinas, California 93901
408/ 757-8001

Richard J. Fedelem C12691
Thomas R. Lukes C8982

Consultants:

Agency Approvals:

Revisions

No.	Description	Date
1	CLARIFICATIONS	1/10/00

MBARI

MOSS LANDING FACILITIES
SANDHOLDT ROAD
MOSS LANDING CA. 95039

BUILDING B EXPANSION

SECOND FLOOR PLAN

1997 CODES

Drawn by: L.R.

Checked:

Approved:

Project No. 98003

Date 01/10/00

Drawing No. A2.2