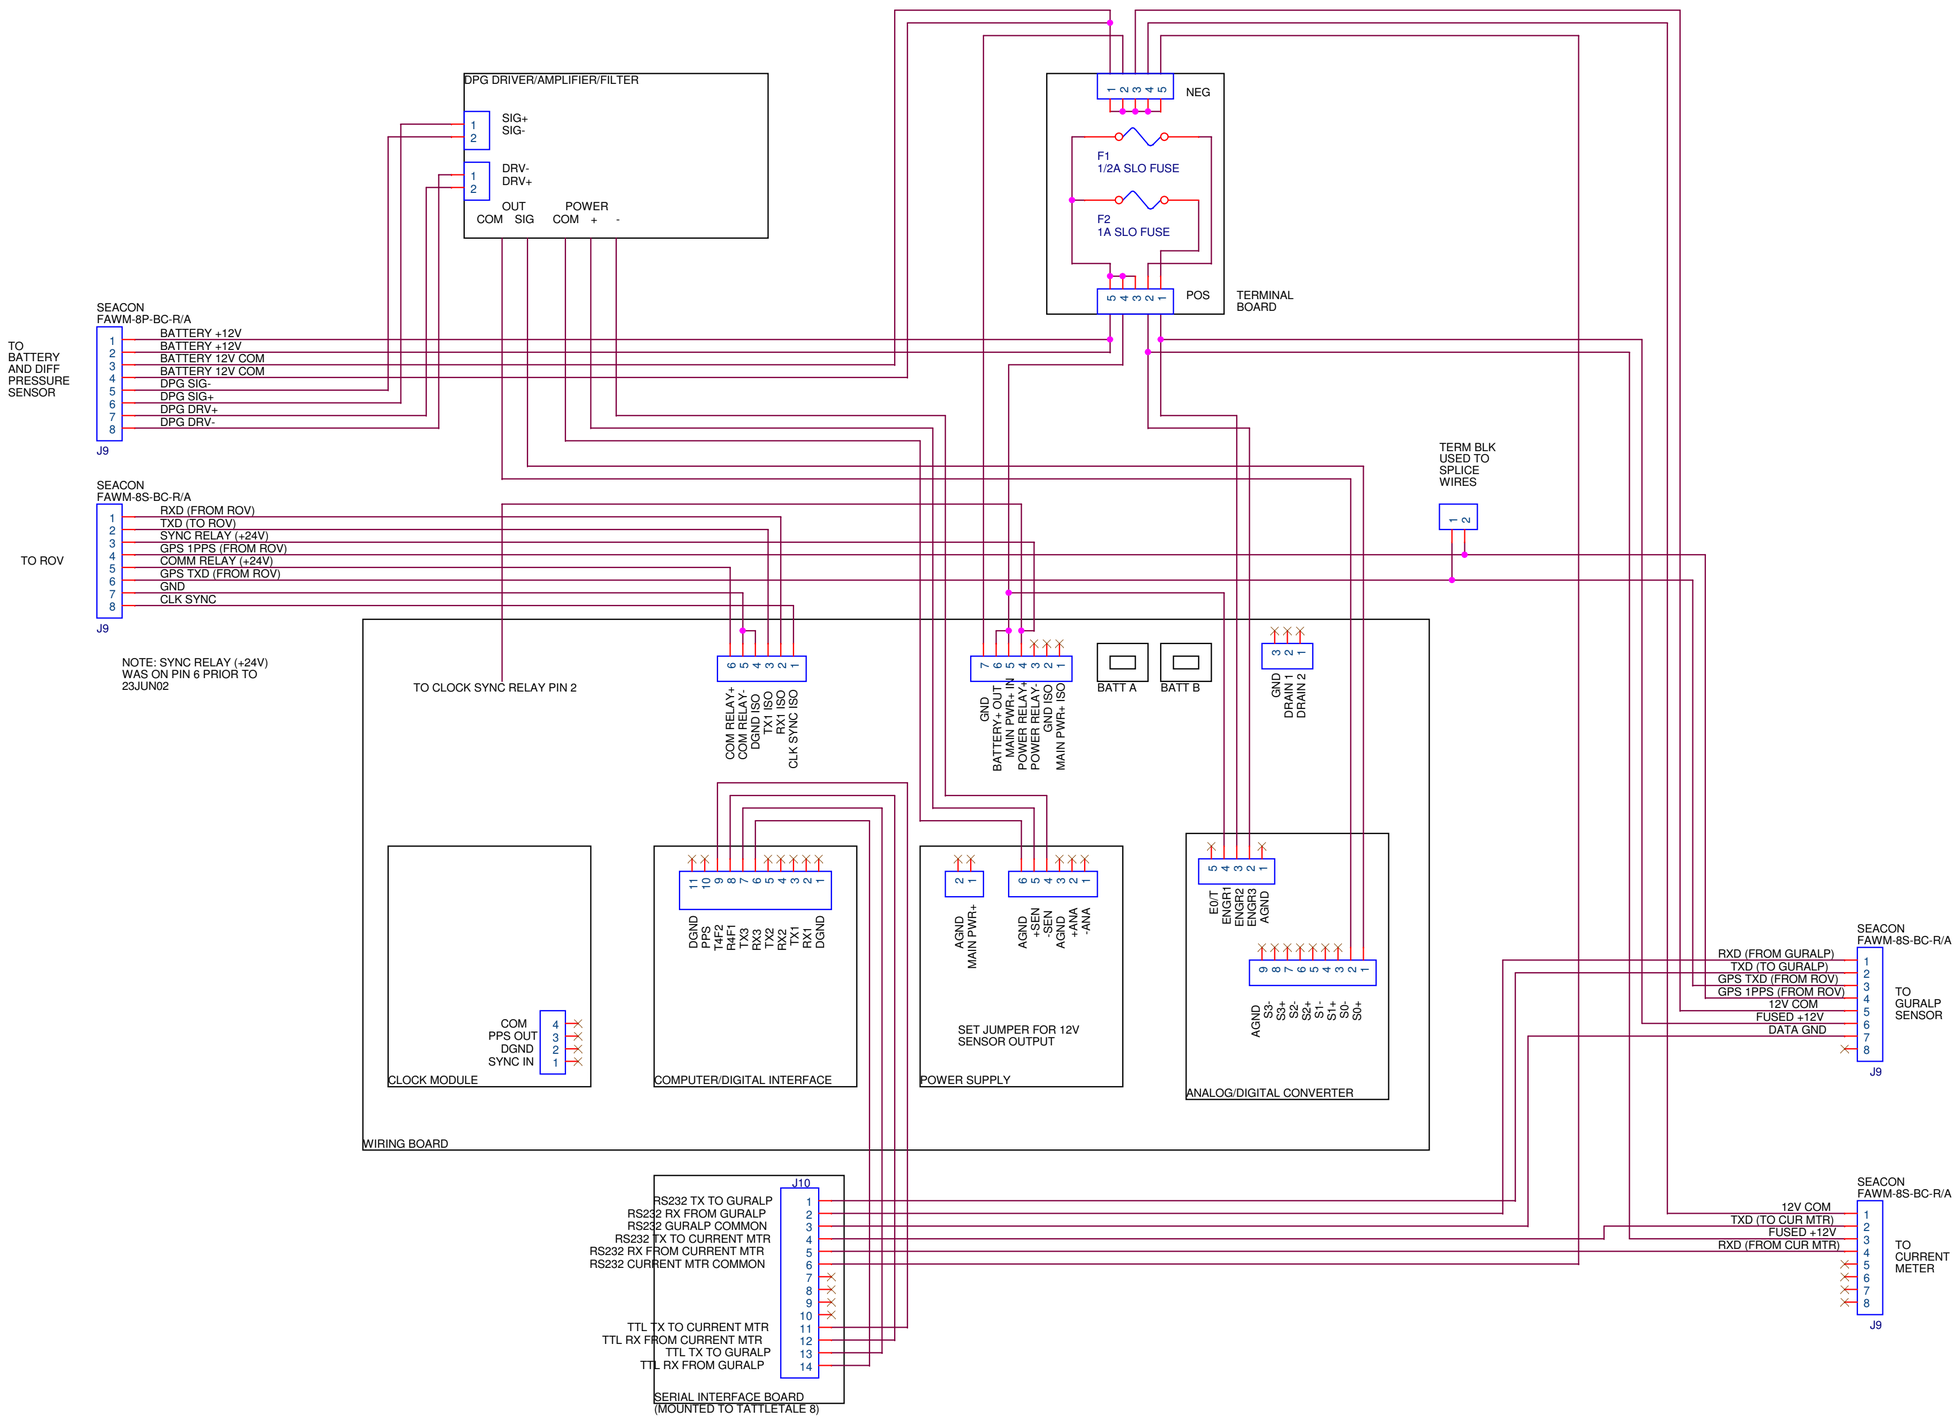

Engineer: McGill		
Title: Broadband Seismometer: LP1 Wiring		
Size: C	Document Number: <Doc>	Rev: 1.2.0
Date: Wednesday, January 07, 2009	Sheet 3 of 6	