THIS DRAWING HAS BEEN GENERATED AND IS MAINTAINED BY A CAD SYSTEM. CHANGES SHALL ONLY BE INCORPORATED AS DIRECTED BY THE NDBC ENGINEERING DEPARTMENT.

REVISIONS				
ZONE	LTR	DESCRIPTION	DATE	APPROVED

NOTES

1. NUT AND LOCK WASHER ARE INCLUDED AS A PART OF ITEMS 1 & 2.

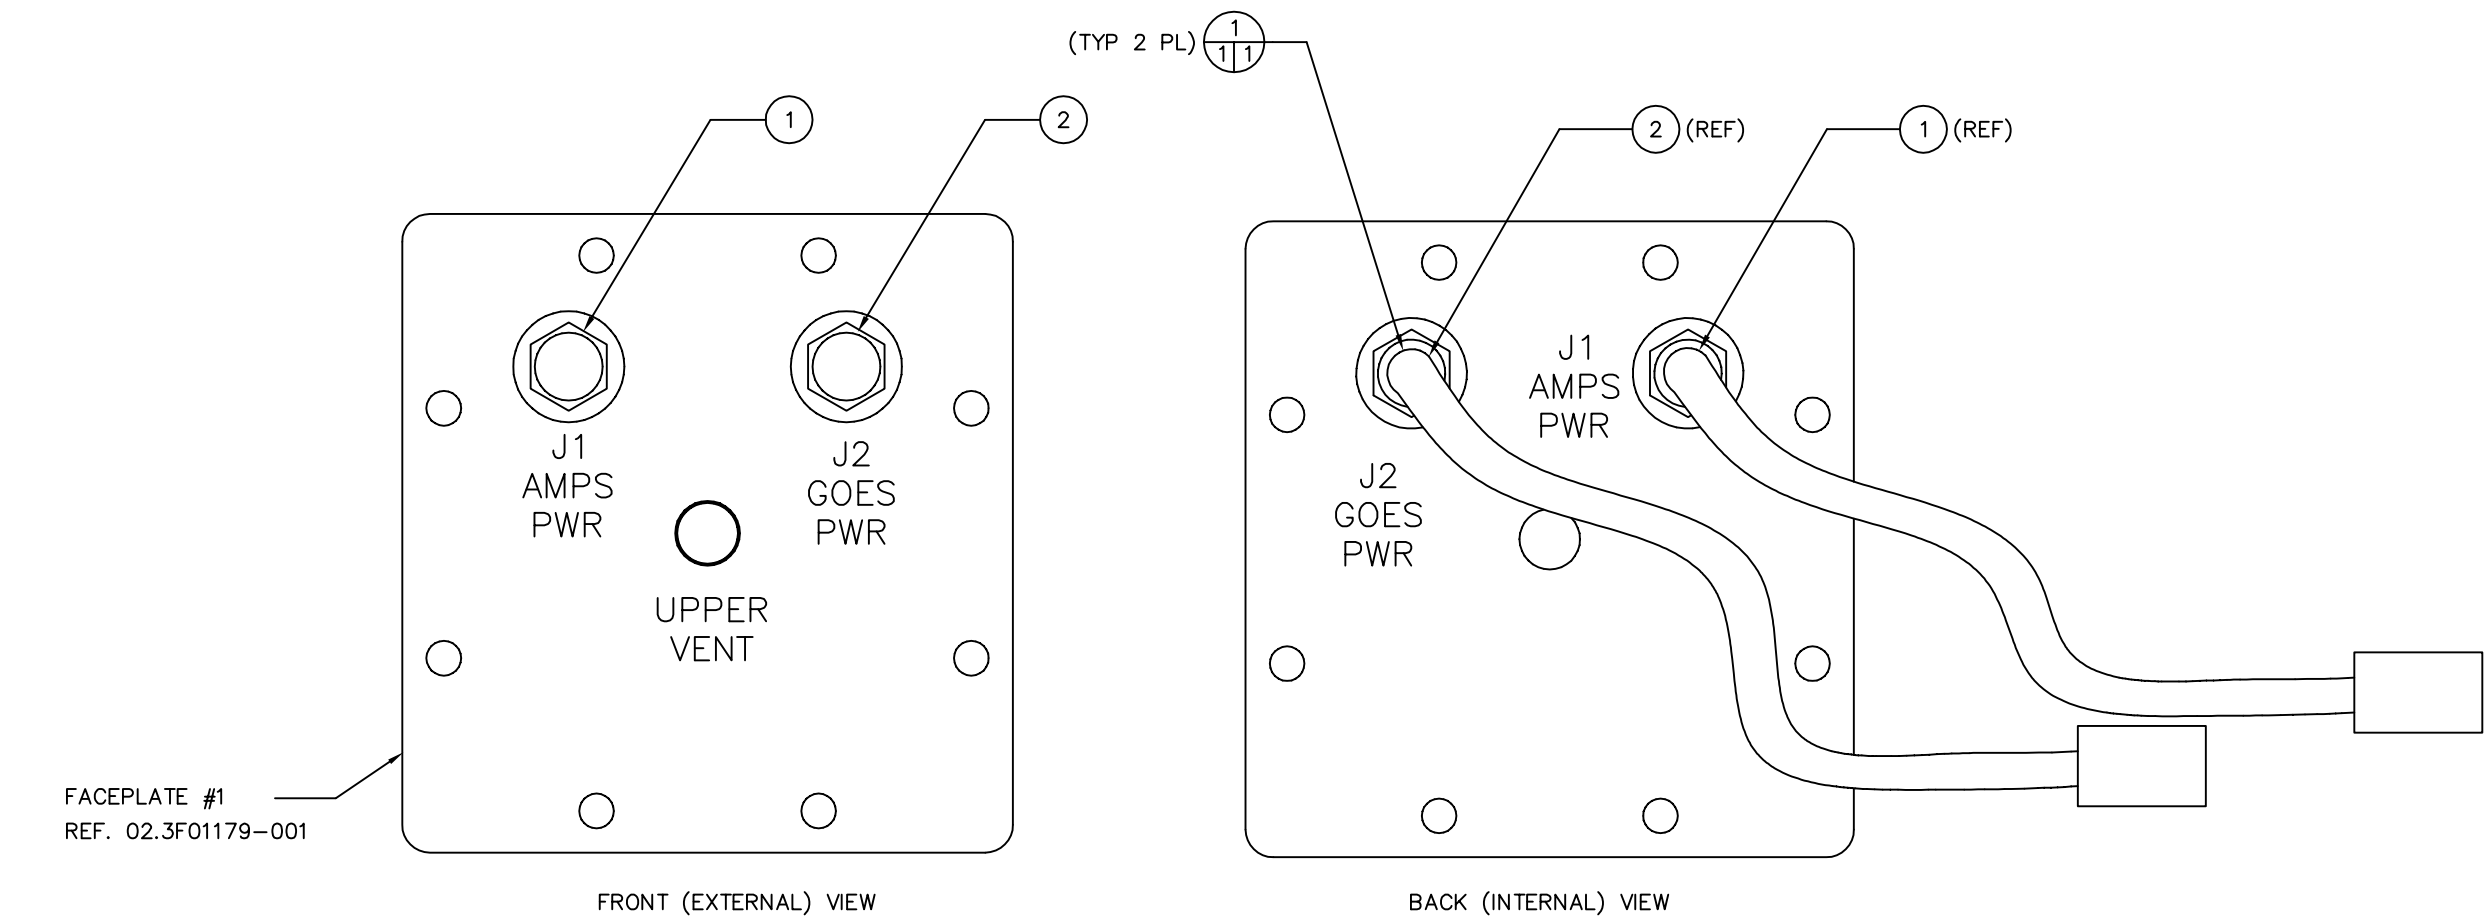

POWER FACEPLATE ASSEMBLY -001

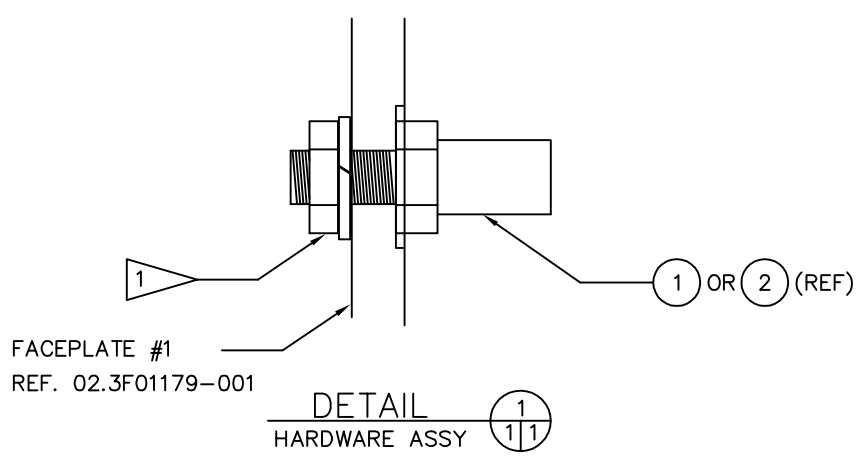

QTY	-001	NOTES	DESCRIPTION	NDBC CONTROL NO.	PART/SPEC. NUMBER	ZONE	ITEM NO.
							6
							5
							4
							3
	1		CABLE ASSY, POWER OUTPUT (GOES)		02.3F02100-002 -		2
	1		CABLE ASSY, POWER OUTPUT (AMPS)		02.3F02100-001 -		1

PARTS LIST

REVISED: 12/14/09
DISCARD ALL PRIOR DWGS

AutoCAD Drawing/Sketch:
Printed Copies May Be Obsolete:
Validate Prior to use.

-001 NO.	HULL NO.	NEXT ASSY	USED ON
	X	X	WEAH

APPLICATION

UNLESS OTHERWISE SPECIFIED: DIMENSIONS ARE IN INCHES
TOLERANCES
DECIMALS .XX ± .05 .XXX ± .010 ANGULAR ± .05
DO NOT SCALE DRAWING

CONFIGURATION MGT. APPROVAL

FINISH

ECP-P00-0000

CONTRACT NO -

APPROVALS	DATE
DRAWN BY D. JAYNES	DATE 12/12/07
CHECKED BY	DATE
ENGINEER APPROVAL	DATE
NDBC PROJ ENGR	DATE
APPROVED	DATE

NATIONAL DATA BUOY CENTER
John C. Stennis Space Center
Stennis Space Center, Mississippi 39529-6000

TITLE POWER FACEPLATE ASSEMBLY -

SIZE	CAGE CODE	DRAWING NO	REV
D		02.3F02002	-

SCALE 1/1 RELEASE DATE: X SHEET 1 OF 1

PLOTTED ON: 12/14/2009 9:25:51 AM S:\lvlb\SK-02.3F0-001 NOOSS OPT-PROD BUOY\AutoCad Buoy & Payload Sys Dwgs\02.3F02002.dwg