COTS/IMC #	ITEM NO.	QTY.	DESCRIPTION	SPECIFICATION/ PART #/MRN	MANUFACTURER/ NSCM
	1		ISO CONTAINER BASE – BASE WELDMENT	0395001	BOT
	2		ISO CONTAINER BASE– GRATING DETAILS	0395008	BOT
	3		CAPTURE MECHANISM DECK CRADLE	039E001	BOT
	4	4	3/8–16UNC x 2.5" HEX HEAD BOLT		
	5	8	3/8" FLAT WASHER		
	6	4	3/8" LOCK WASHER		
	7	4	3/8" HEX NUT		
	8	14	ISO SKID TARP HOOKS	039–5–0–12	BOT
	9	1	CAPTURE MECH. CRADLE TRANSP. FRAME	039–E–1–06	BOT

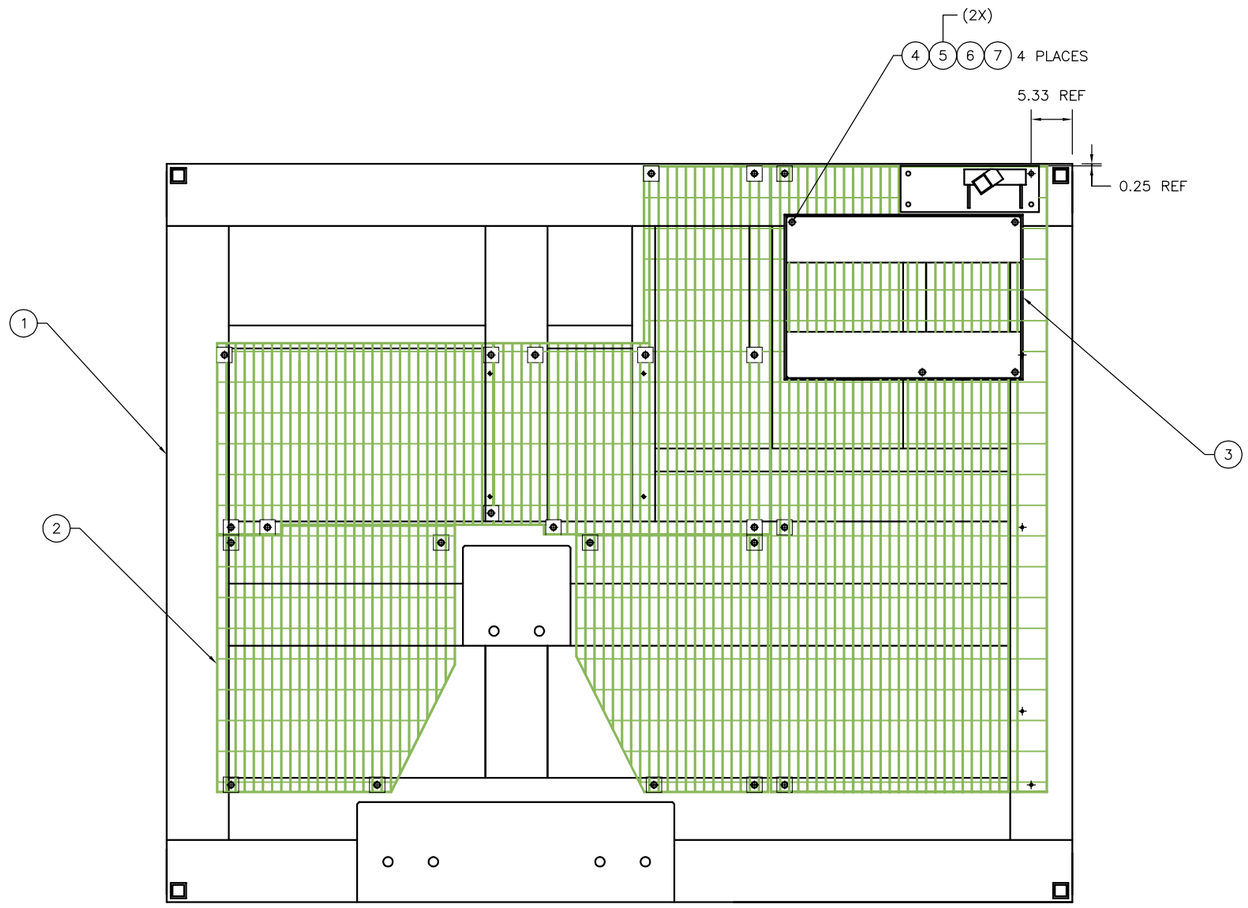

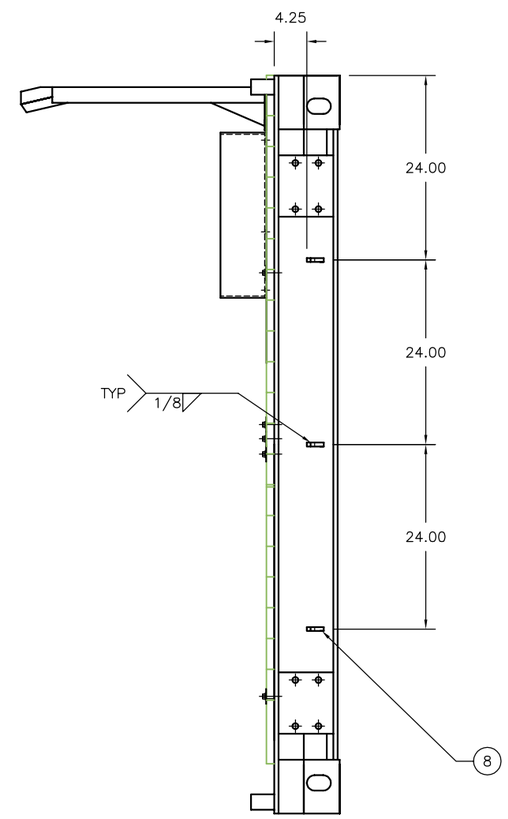

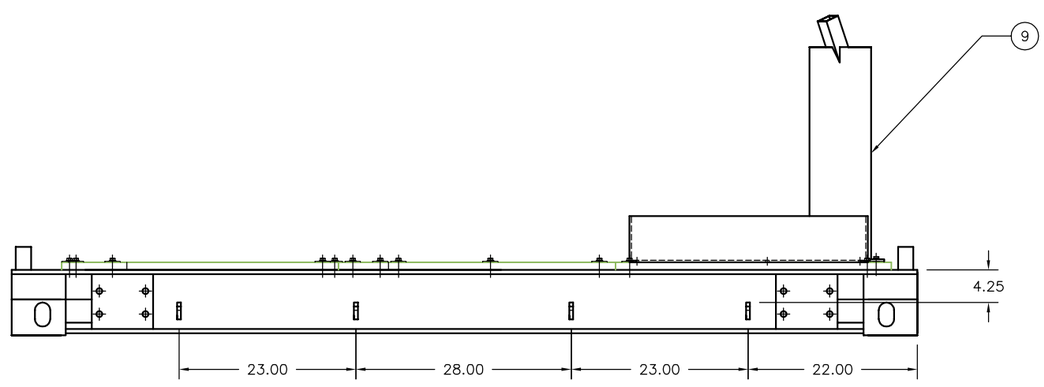

REV.	DATE	REMARKS
	FEB. 06/02	PRODUCTION ISSUE

REVISIONS

NSCM

UNLESS OTHERWISE NOTED
1. DIMENSIONS IN INCHES
2. X.X ± 0.025"
3. X.XX ± 0.010"
4. X.XXX ± 0.003"
5. FRACTIONS ± 1/32"
6. ANGLES ± 1/2°
7. ECCENTRICITY .003 MAX
8. FLATNESS 0.003" T.I.R.
9. SURFACE FINISH 125
10. BREAK EDGES

THIRD ANGLE

BROOKE OCEAN TECHNOLOGY LTD.
50 THORNHILL DRIVE, UNIT 11
DARTMOUTH, NOVA SCOTIA
CANADA B3B 1S1
TEL: (902) 468–2928 FAX: (902) 468–1388

DESIGNED BOT
DRAWN BB
CHECKED PB
APPROVED GL
QA

PROJECT: RACAL AUV LRS

TITLE: ISO CONTAINER BASE ASSEMBLY

B | PROJECT NO. 0039 | DRAWING NO. 039–5–0–00 | REVISION

SCALE 1:20 | DATE FEB. 06/02 | SHEET 1 OF 1

THE INFORMATION CONTAINED IN THIS DOCUMENT IS CONFIDENTIAL AND SHALL NOT BE MADE PUBLIC, OR COPIED, OR USED AS THE BASIS FOR THE MANUFACTURE OR SALE OF ITEMS UNLESS SPECIFICALLY AUTHORIZED IN WRITING BY BOT. THIS DOCUMENT IS THE PROPERTY OF BOT AND IS SUBJECT TO RETURN ON DEMAND.