REVISIONS

REV.	DESCRIPTION	DATE	APPROVED
	INITIAL RELEASE		

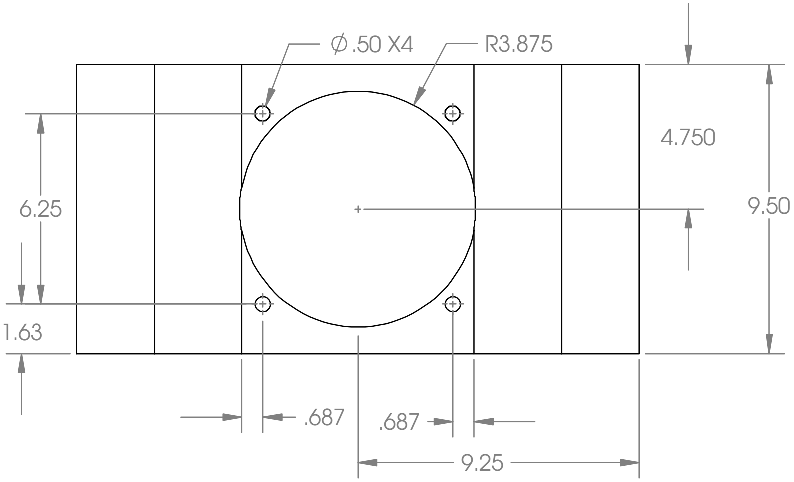

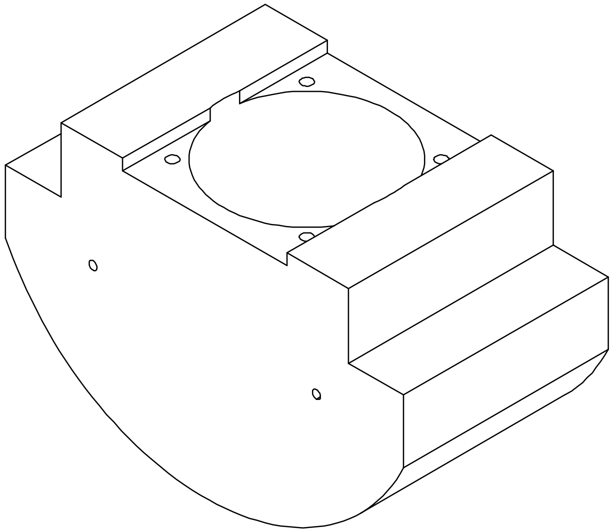

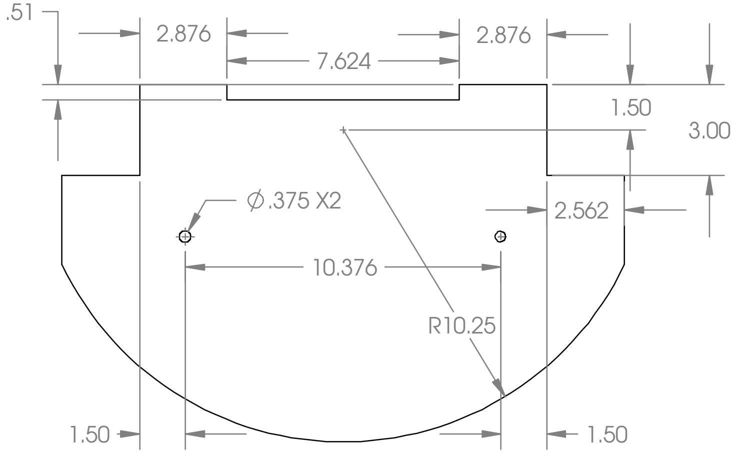

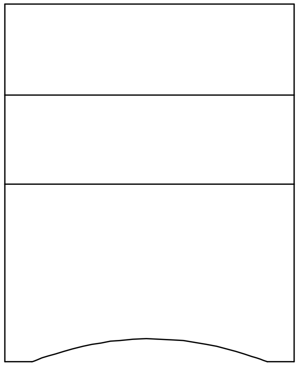

BILL OF MATERIALS

Shop / Q.C.	
Inspector	
Shop Foreman	
Engineer	

NEXT ASSY Description	NEXT ASSY Number

Application

UNLESS OTHERWISE SPECIFIED TOLERANCES ARE:

1 PLACE DIM	2 PLACE DIM	3 PLACE DIM	ANGLES
±1/16	±.02	±.005	±1°

1. DIMENSIONS ARE IN INCHES
2. DIMENSION LIMITS HELD AFTER PLATING.
3. REMOVE BURRS AND SHARP EDGES .015 MAX.
4. MACHINED FILLET RADII .0150-.030.
5. MACHINED DIAMETERS ON A COMMON CENTERLINE CONCENTRIC WITHIN .OO5
6. PERPENDICULARITY & PARALLELISM OF MACHINED SURFACES .002 PER INCH. MAX .012 INCHES FOR SINGLE SURFACE.

DO NOT SCALE DRAWING

APPROVALS		DATE
DRAWN	JAH	3/24/03
ENGINEER	JAH	3/24/03
CHECKED		

PROJECT NO. XXX

PROJECT ZZZZZZZZ

WEIGHT

Monterey Bay Aquarium Research Institute

MBARI
7700 Sandholdt RD.
Moss Landing, CA 95039
PH: (831) 775-1700

SBP Foam

SIZE	DWG. NO.	REV.
B	100XXXDWG	

SCALE 1:4 | CAD FILE: MECH ENG ON TORNADO | SHEET 1 OF 1