THE INFORMATION CONTAINED IN THIS DRAWING IS THE SOLE PROPERTY OF MBARI ANY REPRODUCTION IN PART OR WHOLE WITHOUT THE WRITTEN PERMISSION OF MBARI IS PROHIBITED.

REVISIONS			
REV.	DESCRIPTION	DATE	APPROVED
	INITIAL RELEASE		

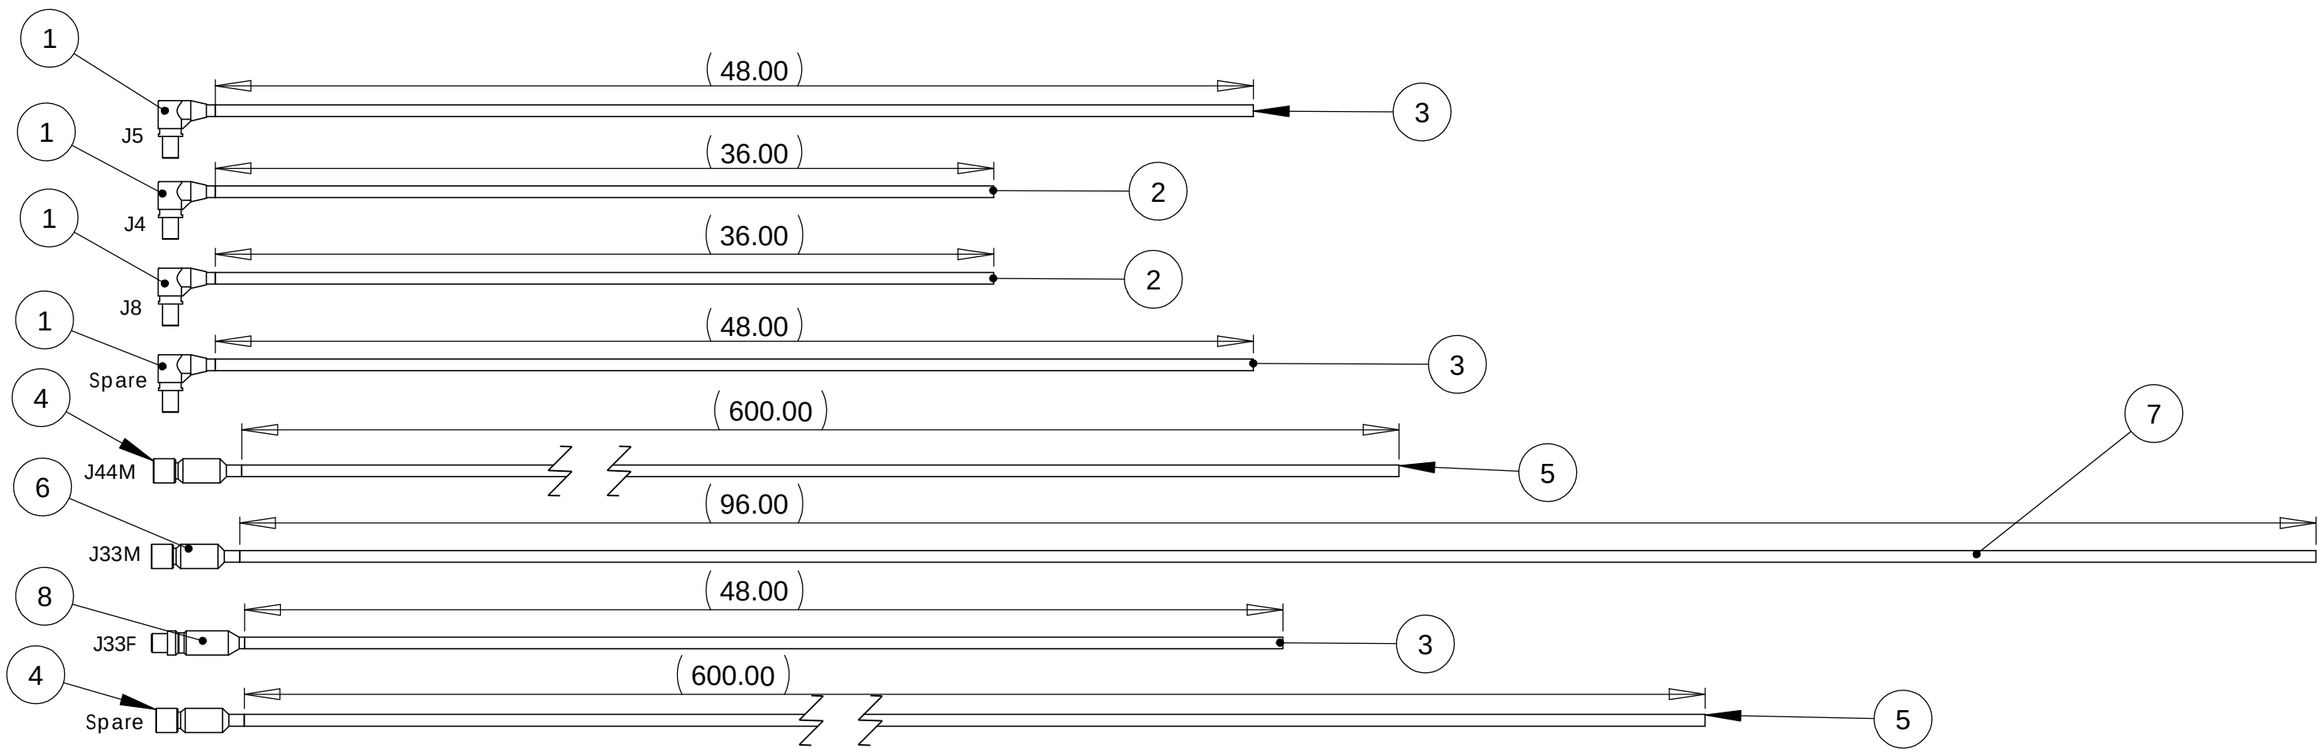

ITEM NO.	QTY.	PART NO.	VENDOR	DESCRIPTION	PO ITEM NO.
1	4	MINK10Penetrator R/A-TI	Seaconn/Brantner	MINK10/L PNA, 6AL-4V Ti, w/ R/A Mold, 18in Teflon Hookups, Epoxy Filled	5
2	2	EN204011	Cortland	C/F 1x14GA STP/5x22GA STP w/ PU Jacket, 36in long	N/A
3	3	EN204011	Cortland	C/F 1x14GA STP/5x22GA STP w/ PU Jacket, 48in long	N/A
4	2	MINK10CCP/L-SSTLS	Seaconn/Brantner	MINK-10-CCP/L, 316SS w/ Inline Mold	2
5	2	EN204011	Cortland	C/F 1x14GA STP/5x22GA STP w/ PU Jacket, 50ft long	N/A
6	1	MINK10CCPL-TI	Seaconn/Brantner	MINK10-CCP/L, 6AL-4V Ti w/ Inline Mold	1
7	1	EN204011	Cortland	C/F 1x14GA STP/5x22GA STP w/PU Jacket, 96in long	N/A
8	1	MINK10-CCR/L-Ti	Seaconn/Brantner	MINK10-CCR/L, 6AL-4V TI w/ In-Line Mold	3

BILL OF MATERIALS

Terminate C/F Cable to MINK10/L As Follows:	
Pin #	Conductor
1	14GA STP/Red
2	22GA Green&White STP/White
3	22GA Green&White STP/Green
4	22GA Blue&White STP/White
5	22GA Blue&White STP/Blue
6	22GA Orange&Green STP/Orange
7	22GA Orange&Green STP/Green
8	22GA Orange&Blue STP/Orange
9	Drain wire soldered to 14GA Shield
10	14GA STP/Green

Shop / Q.C.	
Inspector	
Shop Foreman	
Engineer	
NEXT ASSY Description	NEXT ASSY Number
Application	

UNLESS OTHERWISE SPECIFIED TOLERANCES ARE:

1 PLACE DIM	2 PLACE DIM	3 PLACE DIM	ANGLES
±1/16	±.02	±.005	±1°

1. DIMENSIONS ARE IN INCHES
2. DIMENSION LIMITS HELD AFTER PLATING.
3. REMOVE BURRS AND SHARP EDGES .015 MAX.
4. MACHINED FILLET RADII .0150-.030.
5. MACHINED DIAMETERS ON A COMMON CENTERLINE CONCENTRIC WITHIN .OO5
6. PERPENDICULARITY & PARALLELISM OF MACHINED SURFACES .002 PER INCH. MAX .012 INCHES FOR SINGLE SURFACE.

DO NOT SCALE DRAWING

APPROVALS	DATE
DRAWN Thomas	5/14/03
ENGINEER Sibenac	5/14/03
CHECKED	
PROJECT NO. 200107	
PROJECT Seafloor Mapping	
WEIGHT	

Monterey Bay Aquarium Research Institute
MBARI
7700 Sandholdt RD.
Moss Landing, CA 95039
PH: (831) 775-1700

multibeam_seaconn_wet_cabling

SIZE	DWG. NO.	REV.
B	1001970	

SCALE 1:10 | CAD FILE: MECH ENG ON TORNADO | SHEET 1 OF 1