THE INFORMATION CONTAINED IN THIS DRAWING IS THE SOLE PROPERTY OF MBARI ANY REPRODUCTION IN PART OR WHOLE WITHOUT THE WRITTEN PERMISSION OF MBARI IS PROHIBITED.

REVISIONS

REV.	DESCRIPTION	DATE	APPROVE
A	INITIAL RELEASE	11/19/03	JAH

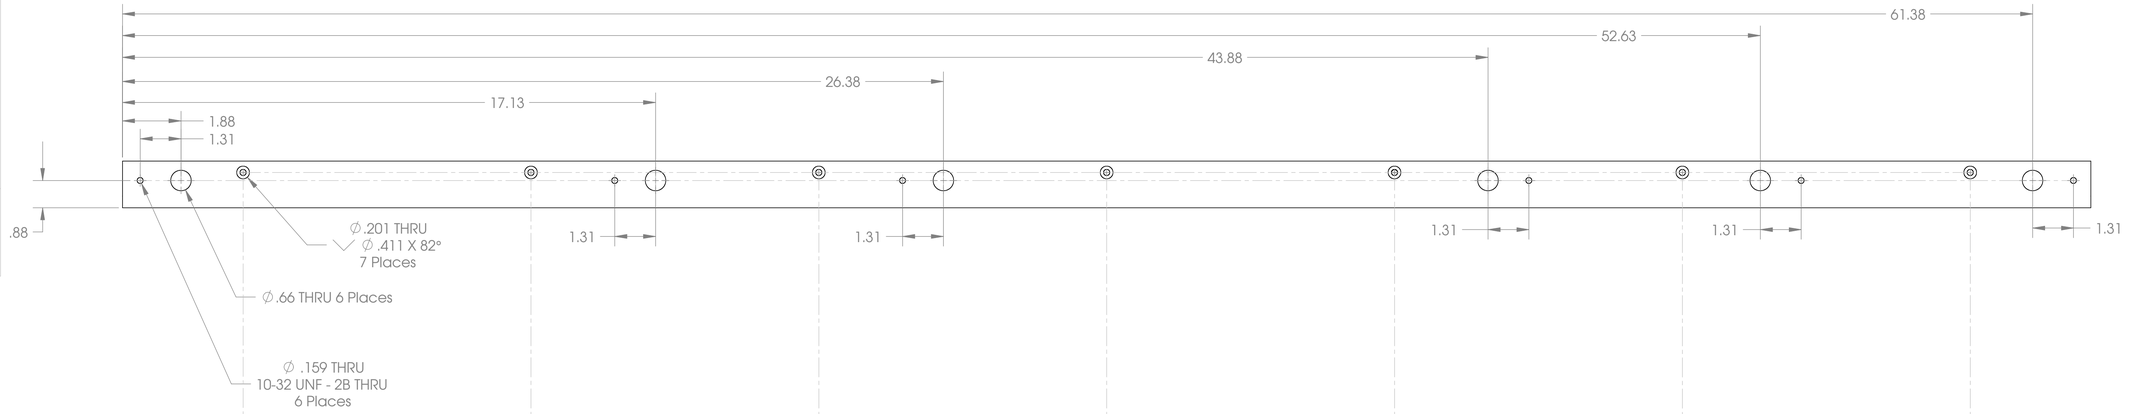

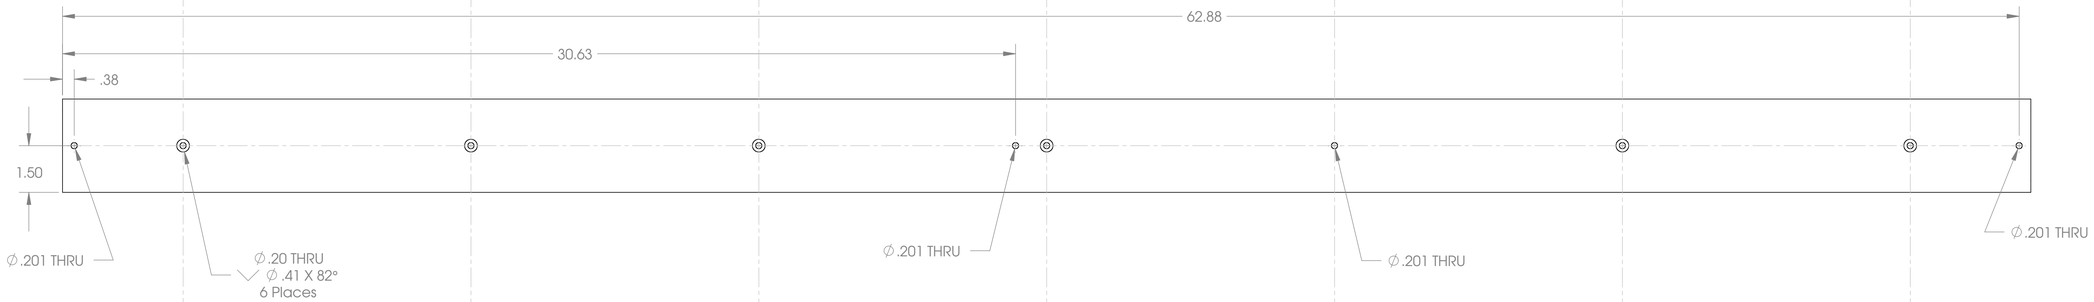

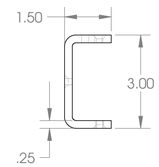

Material: Fiberglass Pultrusion Stk.

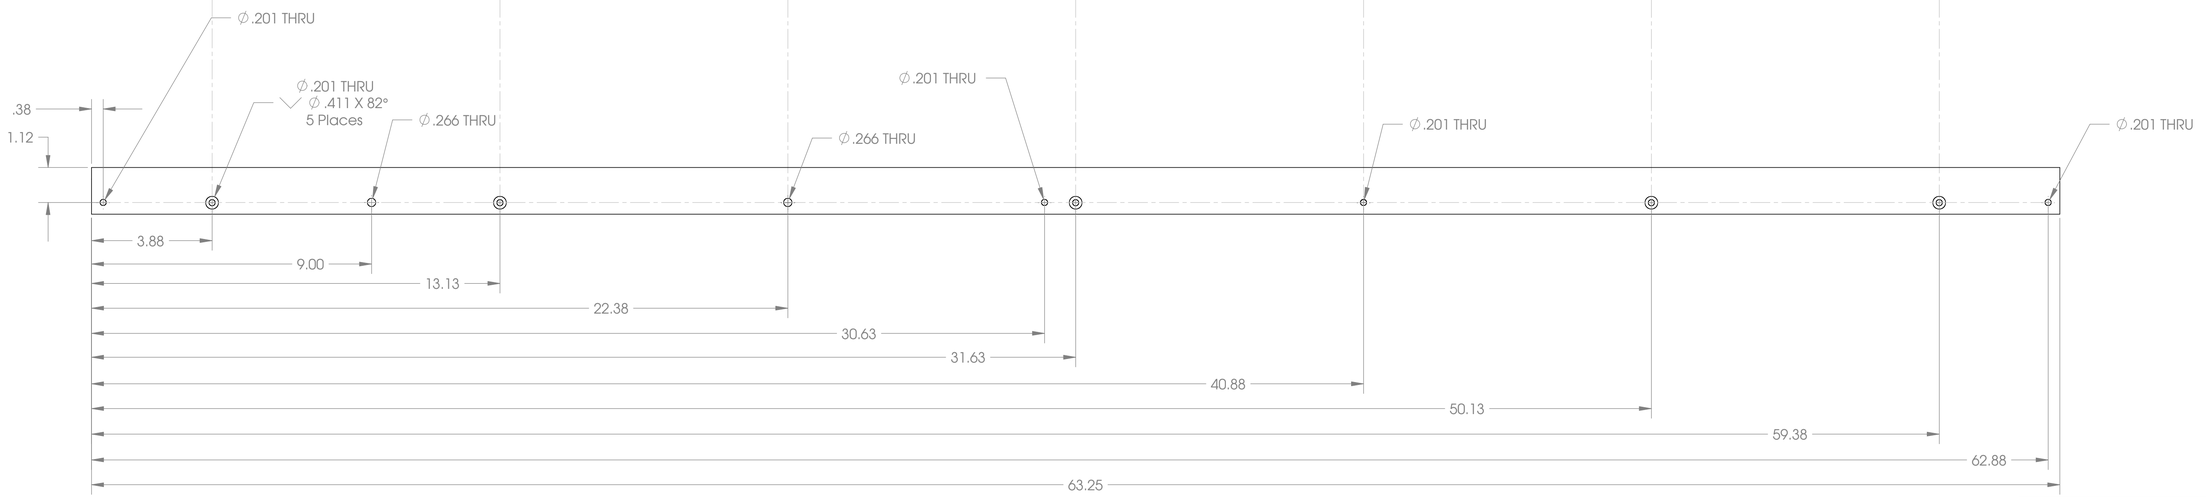

NOTES: (CONT. FROM TITLE BLOCK)

Shop / Q.C.		UNLESS OTHERWISE SPECIFIED TOLERANCES ARE:	
Inspector		1 PLACE DIM ±1/16	2 PLACE DIM ±.02
Shop Foreman		3 PLACE DIM ±.010	ANGLES ±1°
Engineer		1. DIMENSIONS ARE IN INCHES	
		2. DIMENSION LIMITS HELD AFTER PLATING.	
		3. REMOVE BURRS AND SHARP EDGES .015 MAX.	
		4. MACHINED FILLET RADII .0150-.030.	
NEXT ASSY Description	NEXT ASSY Number	5. MACHINED DIAMETERS ON A COMMON CENTERLINE CONCENTRIC WITHIN .005	
		6. PERPENDICULARITY & PARALLELISM OF MACHINED SURFACES .002 PER INCH MAX .012 INCHES FOR SINGLE SURFACE.	
APPLICATION		DO NOT SCALE DRAWING	

BILL OF MATERIALS

APPROVALS	DATE
DRAWN Hamilton	11/19/04
ENGINEER Hamilton	11/19/04
CHECKED	
PROJECT NO. 200107	
PROJECT Seafloor Map - CIP	
WEIGHT	

Monterey Bay Aquarium Research Institute
MBARI
7700 Sandholdt RD.
Moss Landing, CA 95039
PH: (831) 775-1700

C-Channel, Mirror

SIZE	DWG. NO.	REV
D	1002202DWG	A

SCALE | CAD FILE: BARNACLE1/ARCHIVE | SHEET 1 O