THE INFORMATION CONTAINED IN THIS DRAWING IS THE SOLE PROPERTY OF MBARI ANY REPRODUCTION IN PART OR WHOLE WITHOUT THE WRITTEN PERMISSION OF MBARI IS PROHIBITED.

REVISIONS			
REV.	DESCRIPTION	DATE	APPROVE
A	INITIAL RELEASE	11/19/03	JAH

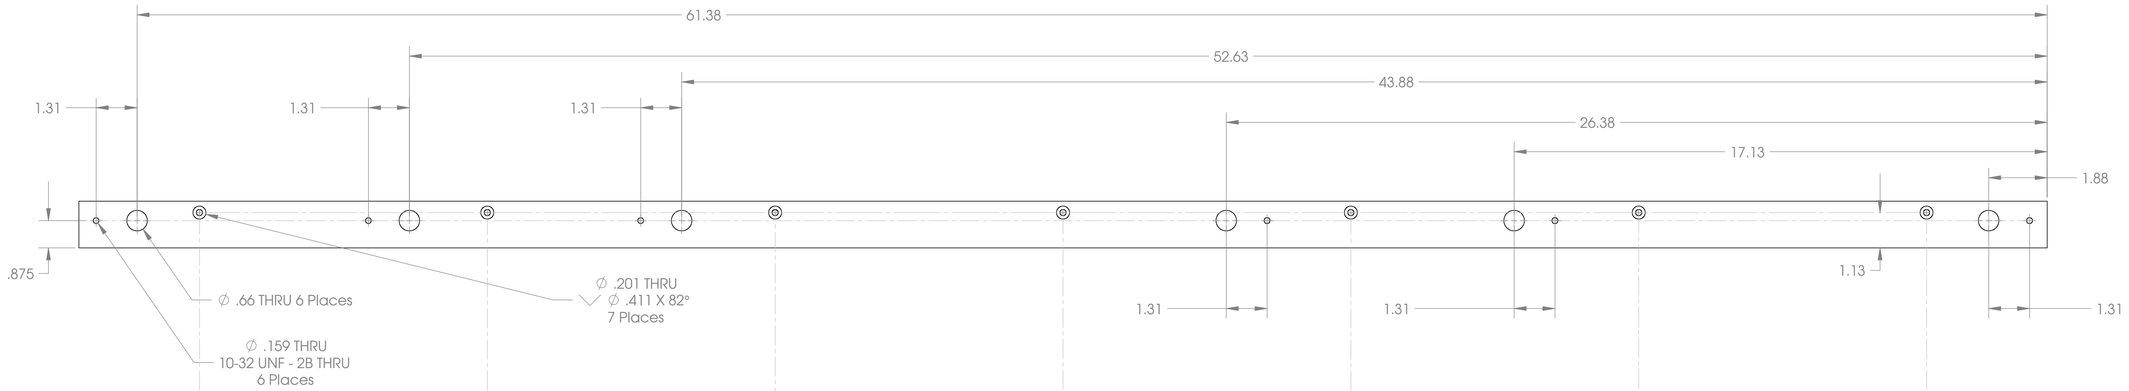

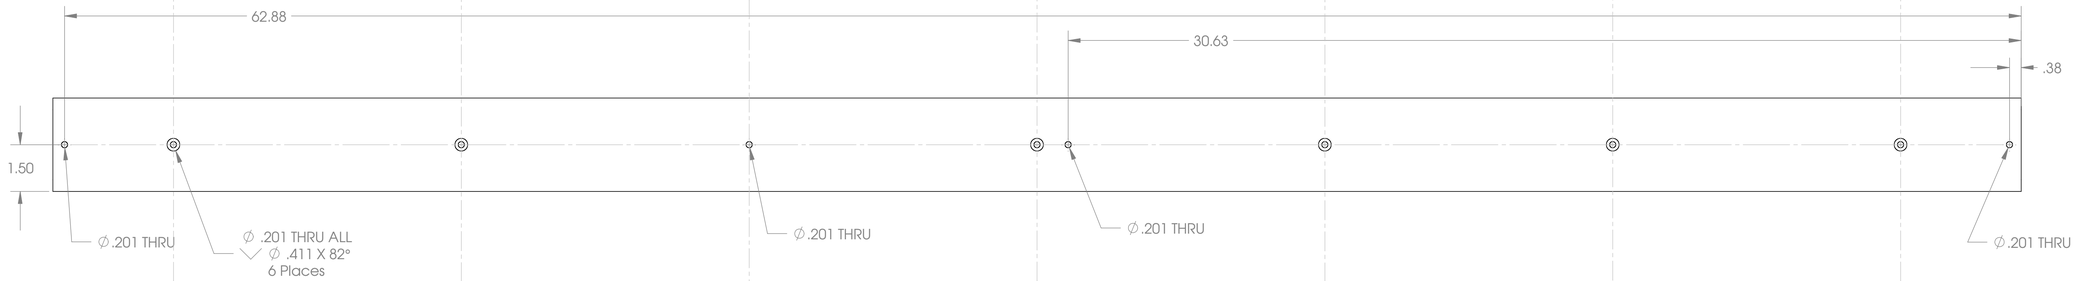

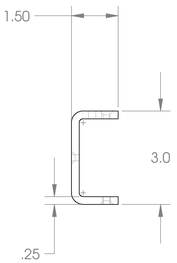

Material: Fiberglass Pultrusion Stk.

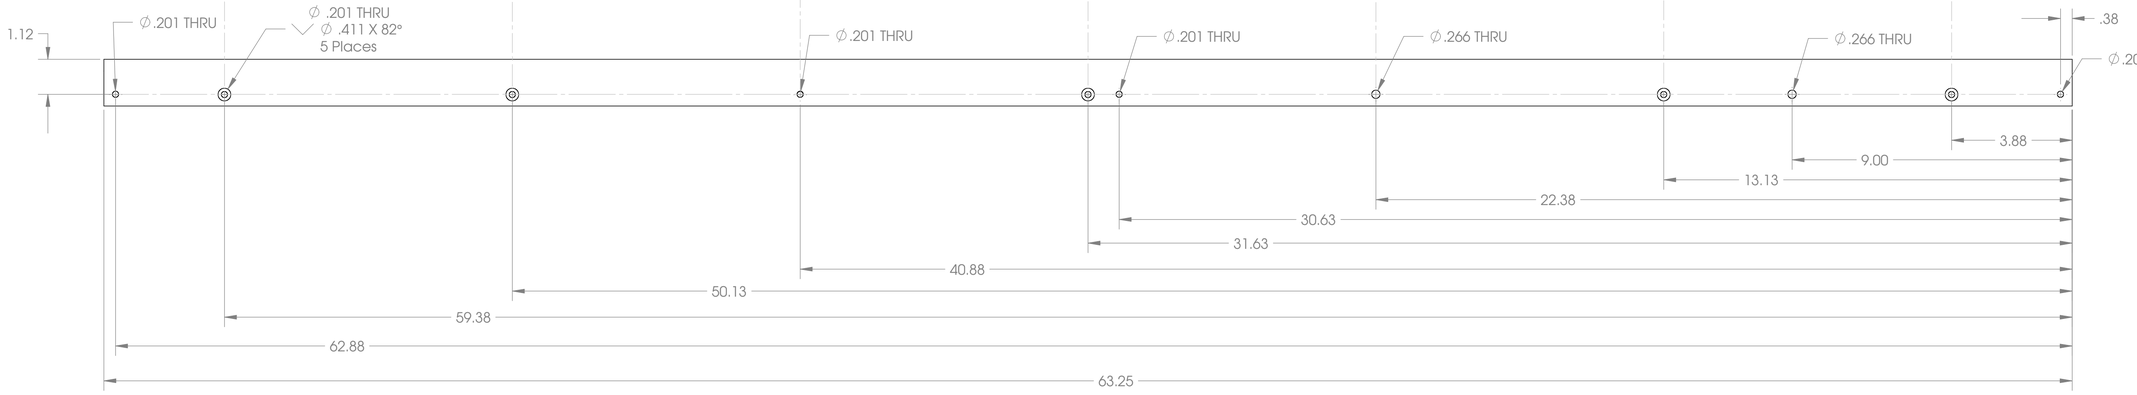

NOTES: (CONT. FROM TITLE BLOCK)

BILL OF MATERIALS

Shop / Q.C.	UNLESS OTHERWISE SPECIFIED TOLERANCES ARE:	APPROVALS DATE	Monterey Bay Aquarium Research Institute
Inspector	1 PLACE DIM ±1/16 · 2 PLACE DIM ±.03 · 3 PLACE DIM ±.005 · ANGLES ±1°	DRAWN Hamilton 11/19/03	MBARI 7700 Sandholdt RD. Moss Landing, CA 95039 PH: (831) 775-1700
Shop Foreman	1. DIMENSIONS ARE IN INCHES	ENGINEER Hamilton 11/19/03	
Engineer	2. DIMENSION LIMITS HELD AFTER PLATING.	CHECKED	
	3. REMOVE BURRS AND SHARP EDGES .015 MAX.	PROJECT NO. 200107	C-Channel
NEXT ASSY Description	4. MACHINED FILLET RADII .0150-.030.	PROJECT Seafloor Map - CIP	SIZE D · DWG. NO. 1002201DWG · REV
NEXT ASSY Number	5. MACHINED DIAMETERS ON A COMMON CENTERLINE CONCENTRIC WITHIN .005		
	6. PERPENDICULARITY & PARALLELISM OF MACHINED SURFACES .002 PER INCH MAX. .012 INCHES FOR SINGLE SURFACE.	WEIGHT	
APPLICATION	DO NOT SCALE DRAWING		SCALE · CAD FILE: BARNACLE\-ARCHIVE · SHEET 1 OF 1