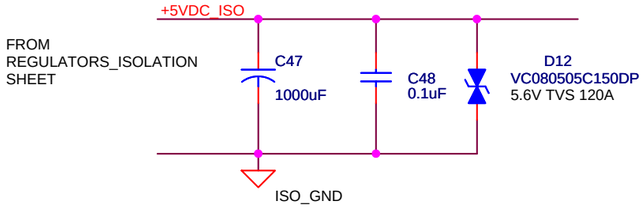


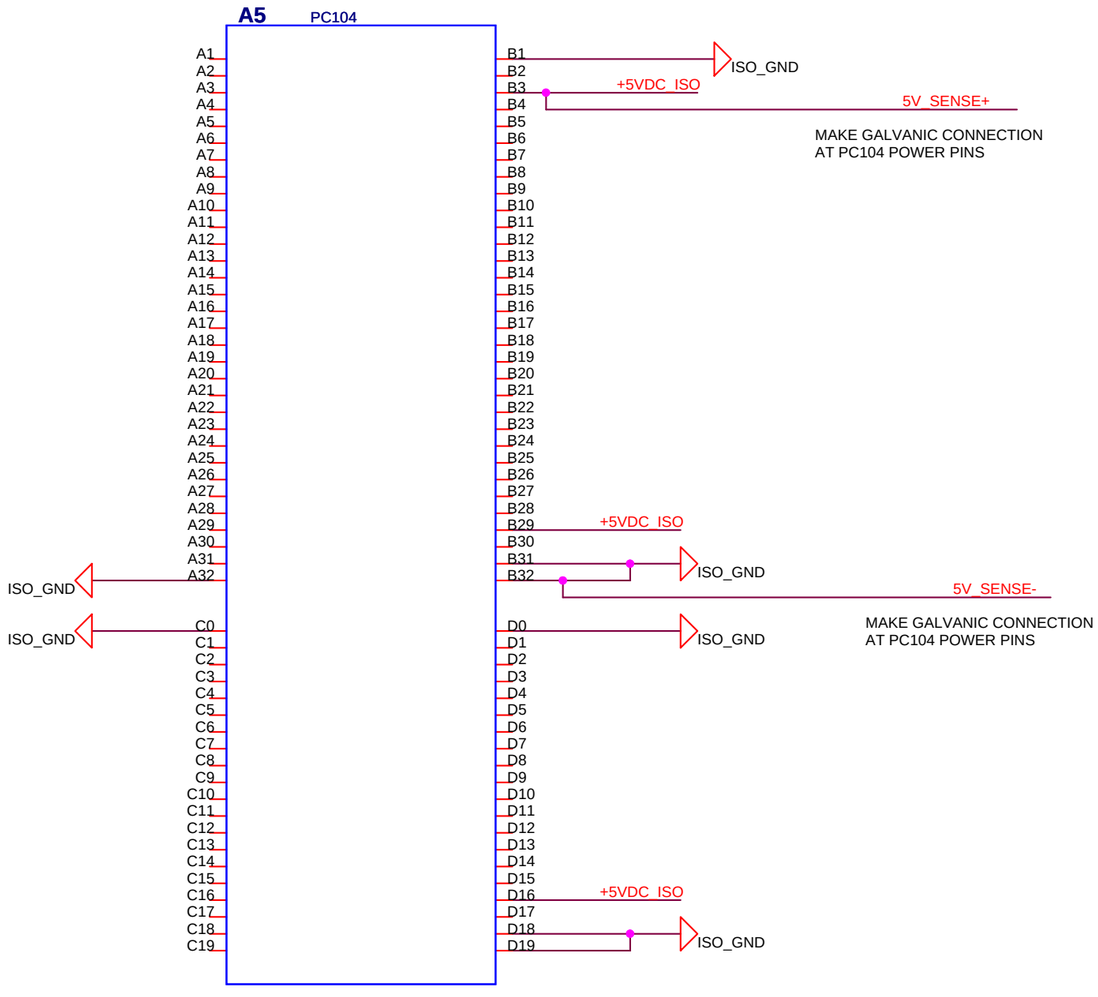


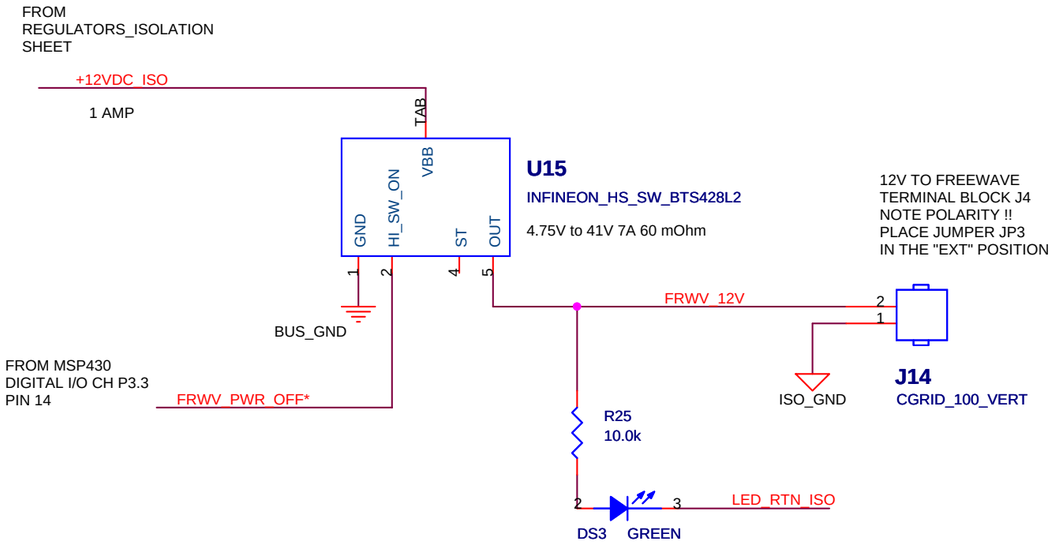


| | | |
|---|---|---|
| Title | AUV MBOARD, PC104 | |
| Size B | Document Number 10020068 | Rev A |
| Date: Thursday, May 22, 2008 | Sheet 8 of 11 | |