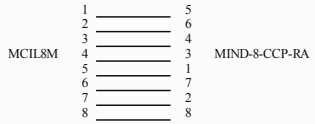

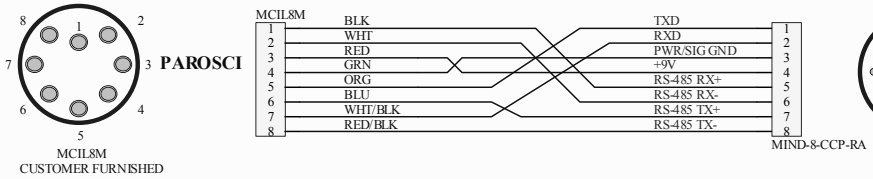

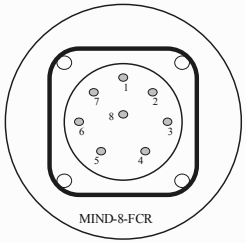

Paroscientific Intelligent Depth Sensor

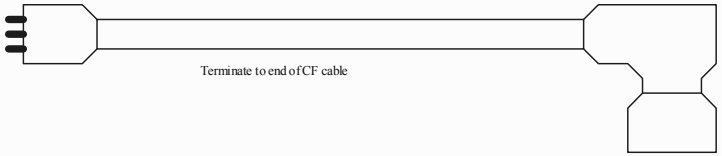

Subconn MCIL8M

SeaCon MIND-8-CCP-RA

Title		
Size B	Number	Revision
Date: 9/27/2016	Sheet of	
File: Z:\368000_DMO_AUV\..\MVC-Paroscientific-SeaCon-Wiring Short.SCHDOC	Drawn By:	