LUGS: CRIMP AND SOLDER

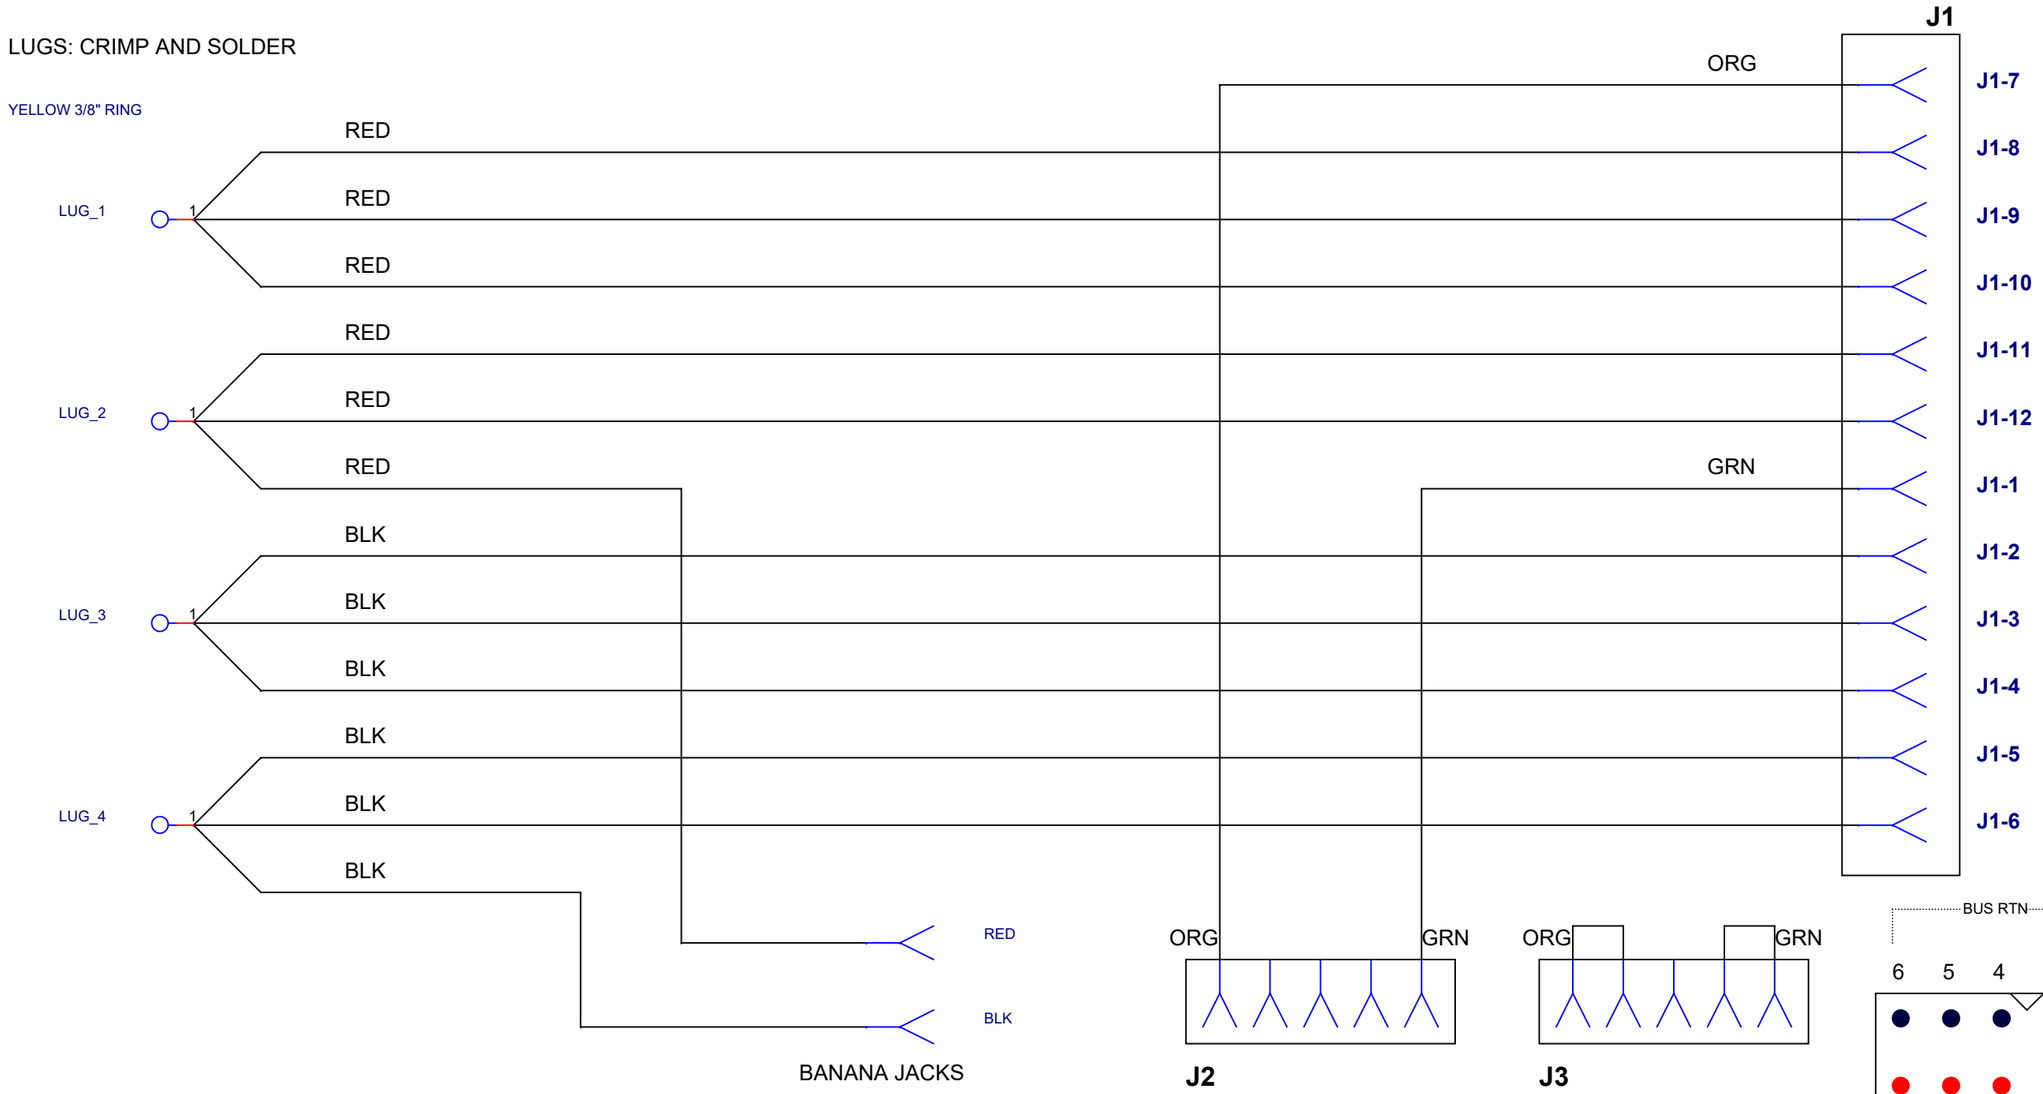

GRN #16 AWG 12" LONG

(ALL CABLES 40" LENGTH FOR FLY - AWAY - P/S HARDIGG CASES)

WIRE: 14 AWG RED AND BLACK 12" LONG
(40" LENGTH FOR FLY - AWAY - P/S HARDIGG CASES)

22 AWG ORG AND GRN 18" LONG
(40" LENGTH FOR FLY - AWAY - P/S HARDIGG CASES)

TWIST WIRES TOGETHER

ON SHORE TECHNOLOGY
EDZ1550/5
DIGIKEY ED1963-ND

VIEW: POLARIZING KEYS UP

ON SHORE TECHNOLOGY
EDZ1550/5
DIGIKEY ED1963-ND

NOTE: SWAPPED POLARITY OF POSITRONIC CONNECTOR J1

POSITRONIC PLB12F0000
FEMALE FACE VIEW

CONTACTS 2-6 & 8-12:
FEMALE CRIMP PINS FC114N2/AA

CONTACTS 1 & 7:
FEMALE CRIMP PINS FC120N2

FILE LOCATION: PROJECT_LIBRARY\368000_DMO_AUV\Schematics\CABLES

Title: **BUS_BARS_TO_POSITRONIC**		
Size: **B**	Document Number: **100221600**	Rev: **B**
Date: Monday, May 03, 2021	Sheet 1 of 1	