LENGTH: 96 inches (+2"/-0")

MCIL8M

Falmat XTREME-NET FM022208-10

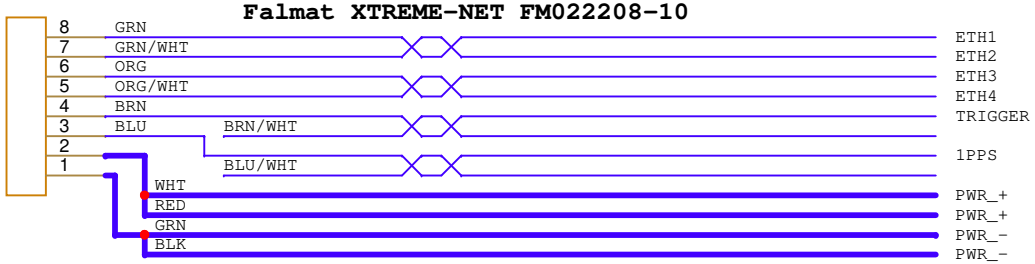

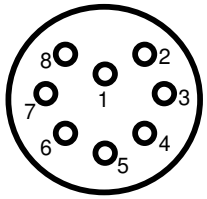

Male Face View
MCIL8M

Title: **Dorado Phins MVC cable whip**		
Size: **A**	Document Number: **100222318**	Rev: **A**
Date: Tuesday, September 03, 2024	Sheet 1 of 1	