Date	SYM	REVISION RECORD	AUTH	DR.	CK.
08/07/19	J	UPDATED SPECIFICATIONS	T.B.	B.S	
10/18/19	K	ADDED WEIGHT OF THE PART	T.B.	B.S	
12/12/19	L	UPDATED UL FILE NO.	T.B.	B.S	

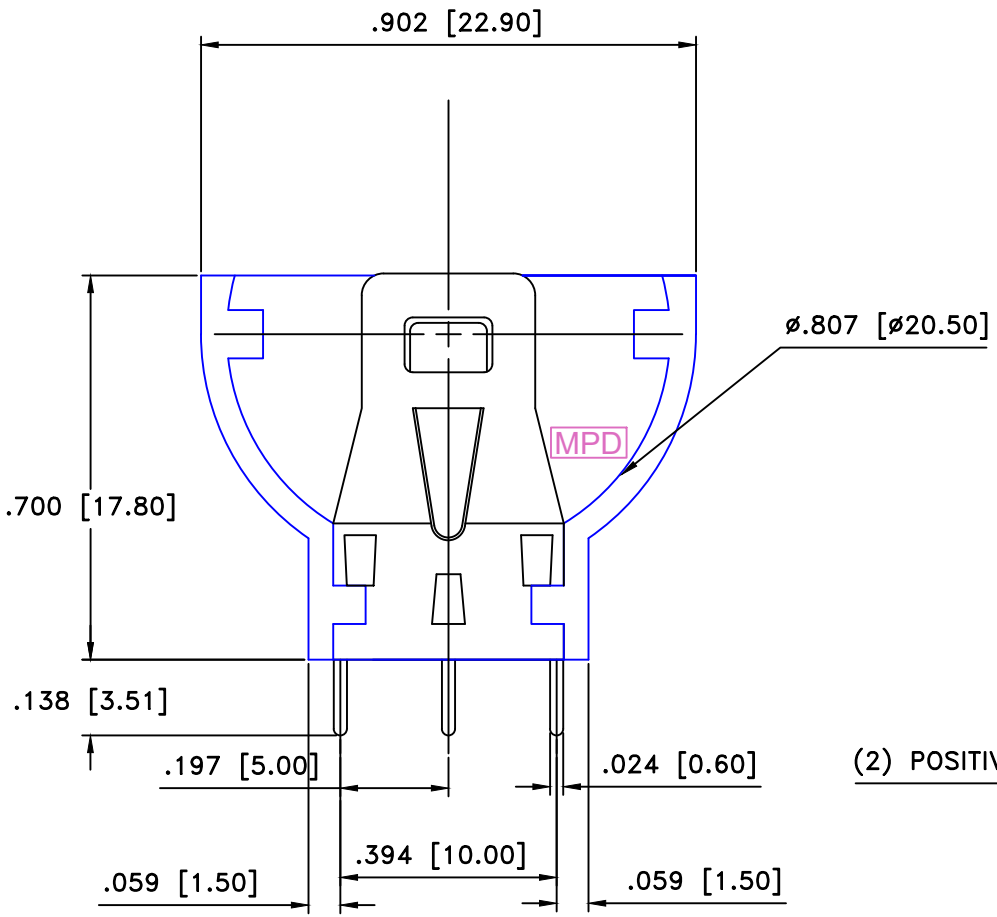

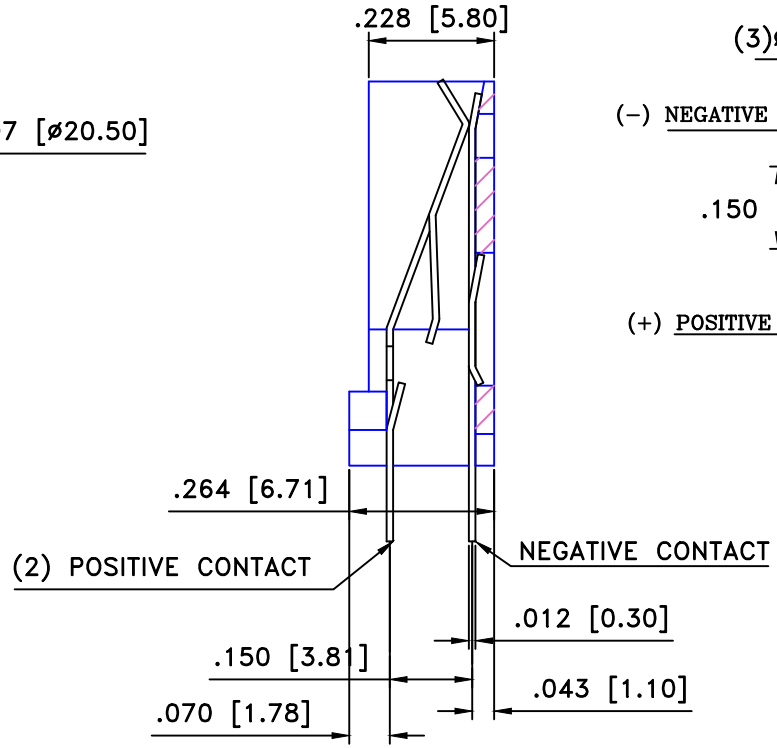

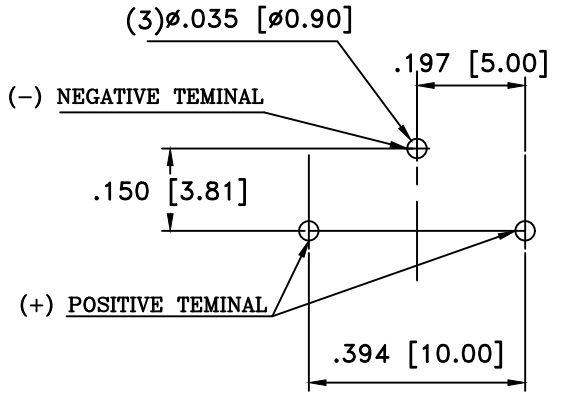

PCB HOLE LAYOUT

MATERIAL
BODY: NYLON 66 WITH 30% GLASS FILLED, UL FILE NO. E245249
FLAMMABILITY RATING: UL94V-0
CONTACT: PHOSPHOR BRONZE
APPROXIMATE WEIGHT: 1.47g
FINISH
CONTACT: NICKEL PLATED

SPECIFICATIONS
APPLICATION FOR 3V LITHIUM BATTERY
INSULATOR RESISTANCE: 5000 mΩ MIN.
OPERATION TEMPERATURE: -40°C TO +200°C
DURABILITY: 50 CYCLES MIN
CONTACT RESISTANCE: 30 mΩ MAX
ROHS COMPLIANT

Tolerance (Except as noted)	MPD Memory protection Devices, Inc 200 Broad Hollow Road, Farmingdale, New York 11735		
decimal ±.5 (.020)		Scale 4=1	Drawn By T.S. Approved By T.B.
Fractional ± .8 (.030)	Title BR/CR 2032 VERTICAL LITHIUM BATTERY HOLDER		
Angular ± 3°	Date 12/12/19	Drawing Number BS−5	