REVISIONS				
ZONE	REV.	DESCRIPTION	DATE	APPROVED

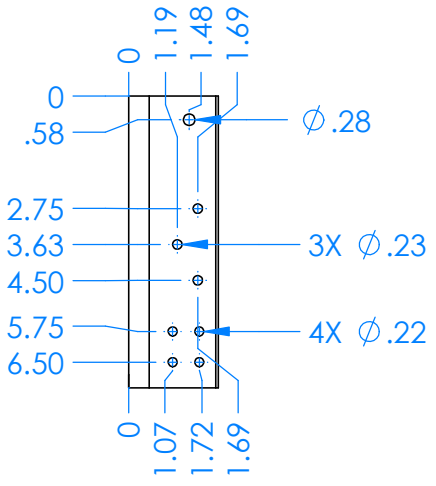

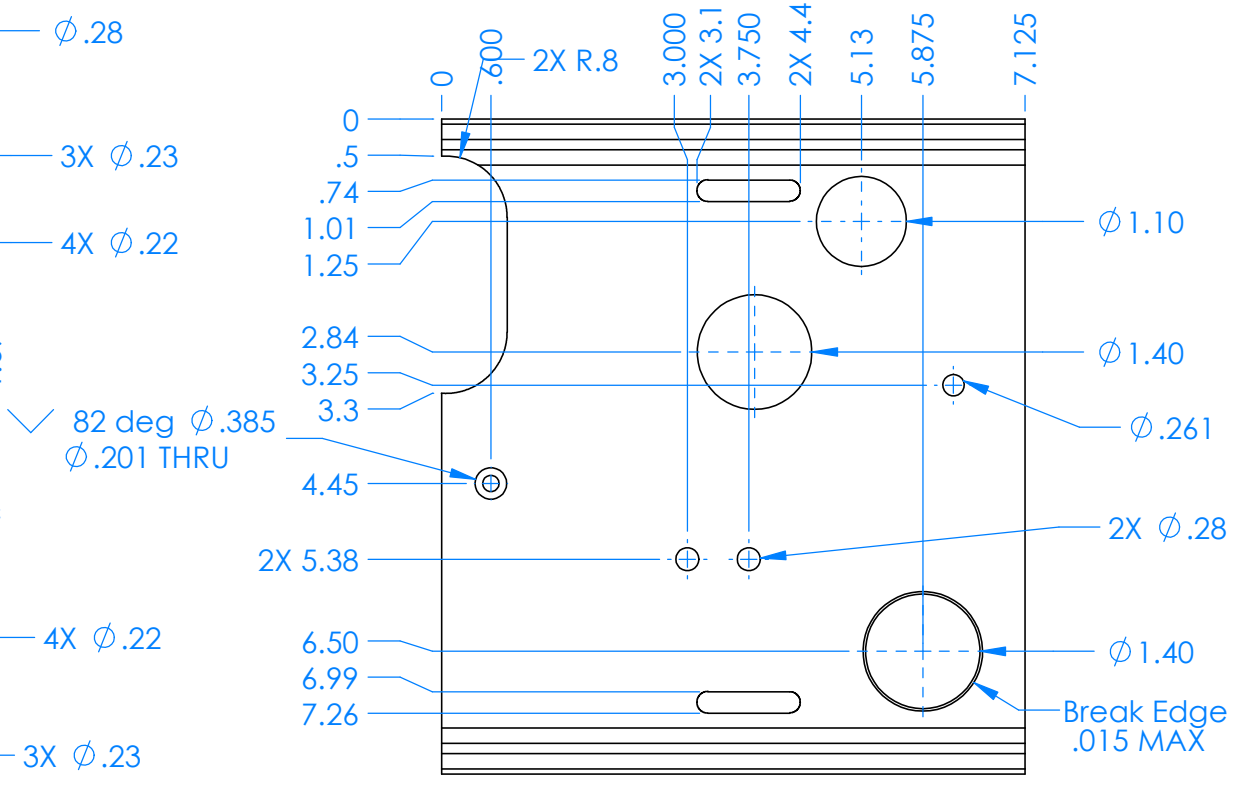

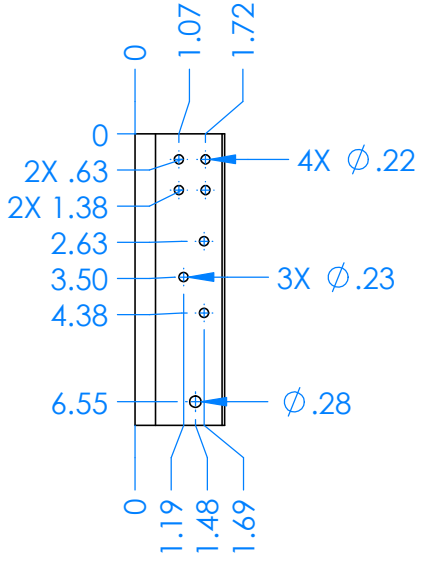

Status:

		DIMENSIONS ARE IN INCHES TOLERANCES: TWO PLACE DECIMAL ±0.02 THREE PLACE DECIMAL ±0.005 ANGLES: ±1° DRILLED HOLES: +.005 -.002	APPROVALS	DATE
			DRAWN	Jordan Caress 5/23/22
			CHECKED	
			ENGINEER	
		MATERIAL FIBERGLASS	PROJECT NO. 368000	
		FINISH --	PROJECT	
NEXT ASSY	USED ON			
APPLICATION		DO NOT SCALE DRAWING	WEIGHT	

Monterey Bay Aquarium Research Institute

MBARI
7700 Sandholdt RD.
Moss Landing, CA 95039
PH: (831) 775-1700

FRAME BACKPLATE CURRENT

SIZE	DWG. NO.	REV.
A		
SCALE:1:4	WEIGHT:	SHEET 1 OF 1