REVISIONS				
ZONE	REV.	DESCRIPTION	DATE	APPROVED
---	E	---	03/19/2021	MW
---	F	UPDATED TO MATCH EPICOR	03/19/2021	MW
---	G	ECO-70910-003	6/4/2021	JV

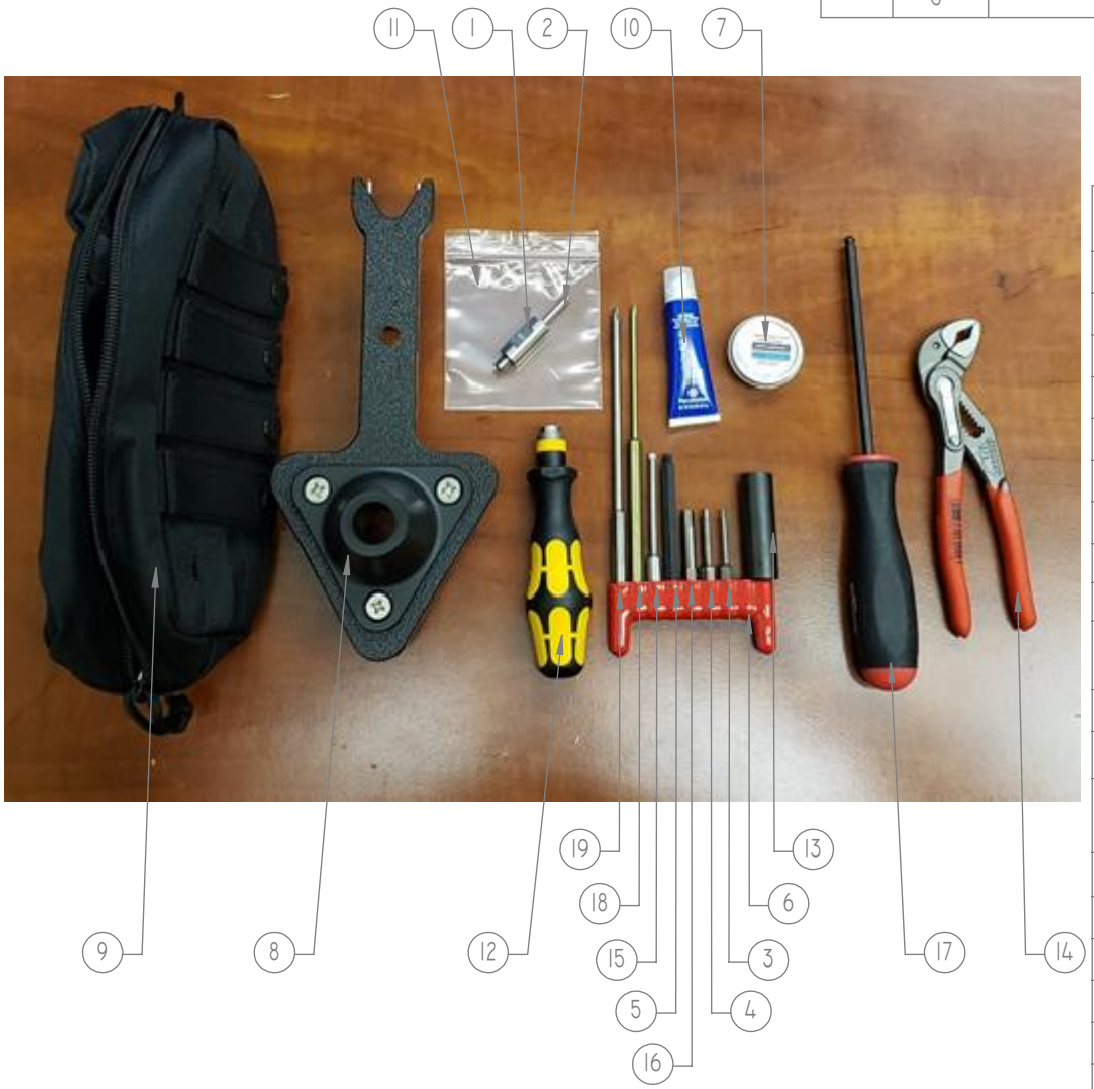

ITEM NO.	Number	DESCRIPTION	QTY.
1	72937	Prop Collet Extractor Collar	1
2	72196	M5 Prop Collet Puller Screw	1
3	71442	Hex 2mm 1/4" shank power tools - long	1
4	71443	Hex 3mm 1/4" shank power tools - long	1
5	71447	Hex 5mm long ball	1
6	71448	Bit Organizing Caddy for 9 Bits	1
7	71449	Silicone grease (Dow 111) 1/4 oz. tin	1
8	70850	THRUSTER PROP TOOL	1
9	50252	TOOL BAG	1
10	71745	Permatex Gel Medium Strength Threadlocker 5 Grams	1
11	1959T15	4x6 Zip Lock Bag	1
12	73194	Non-Magnetic Screwdriver Bit Handle	1
13	73189	7/16" DEEP NUTDRIVER BIT; 1/4" HEX SHANK	1
14	73195	Precise-Fit Adjustable 6" Pliers	1
15	73196	1/8" Slotted Flat Blade 3" - 1/4" Shank Bit	1
16	73197	M5 Hex 2" - 1/4" Shank bit	1
17	73205	M5 Hex Ball-End - Screw Driver	1
18	73199	#2 Tight-Access 6" Phillips - 1/4" Shank Bit	1
19	73200	#2 6" Phillips - 1/4" Shank Bit	1

ALL DIMENSIONS ARE IN INCHES UNLESS OTHERWISE SPECIFIED INTERPRET DRAWING PER ASME Y14.5-1994

REMOVE ALL BURRS AND BREAK SHARP EDGES

TOLERANCES UNLESS OTHERWISE SPECIFIED:

X.X	±0.03
X.XX	±0.010
X.XXX	±0.005
FRACTIONS	±1/16
ANGLES	±0.5

THIRD ANGLE

DRN:	MW	03/19/2021
CHK:	MW	03/19/2021
APP:	JV	6/4/2021

212 EAST HIGH STREET, POTTSTOWN, PA 19464
USATEL: +1 610-458-3000 FAX: +1 610-458-3010
WWW.VIDEORAY.COM

TITLE:	TOOL KIT, MSS		
PART NO:	70910		SCALE:
MATERIAL:	---		
SHEET TITLE:	DRAWING		WEIGHT:
REV: G	STATUS: PRODUCTION	SIZE: A	SHEET: 1 OF 1

NOTICE OF PROPRIETARY INFORMATION

THE INFORMATION CONTAINED IN THIS DRAWING IS THE SOLE PROPERTY OF VIDEORAY, LLC. ANY REPRODUCTION IN PART OR AS A WHOLE WITHOUT THE WRITTEN PERMISSION OF VIDEORAY, LLC IS PROHIBITED.

PLOT DATE: 6/4/2021 11:26:24 AM