REVISIONS				
ZONE	REV.	DESCRIPTION	DATE	APPROVED
---	A	APPROVED	11/14/2022	JV

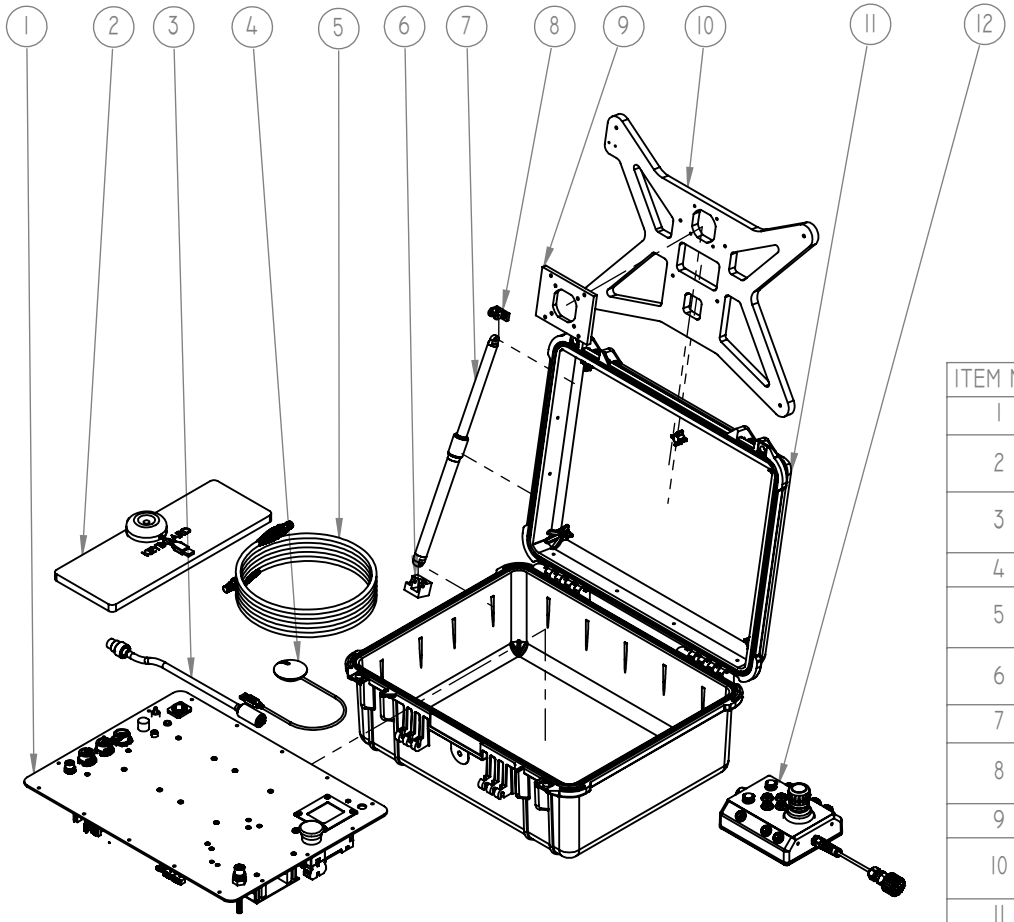

ITEM NO.	PART NUMBER	DESCRIPTION	QTY.
1	73193	AC400 Panel assembly	1
2	71855	MSS IP-65 RATED KEYBOARD WITH OVERLAY	1
3	DD8-001MF-ASSM	Tether Assembly Double Ended Connector Male/Female	1
4	72240	TOPSIDE GPS PUCK KIT	1
5	73225	Fischer HMI connection 25 ft pre-terminated	1
6	52096	IP65 Monitor Tilt Arm Bottom Block	1
7	ARM-ASSM	Tilt Arm Assembly	1
8	52295	Tilt Arm Upper Mounting Block for IP65 Monitor	1
9	73386	75mm vesa wall mount	1
10	52139	IP65 Monitor Mounting Plate Bluestone Monitor	1
11	PEL-1550-CASE-MOD	Pelican 1550 Case Modified	1
12	72681	IP65 hand controller for AC400	1

Notice of Proprietary Information
The information contained in this drawing is the sole property of VideoRay, LLC. Any reproduction in part or as a whole without the written permission of VideoRay, LLC is prohibited.

ALL DIMENSIONS ARE IN INCHES UNLESS OTHERWISE SPECIFIED INTERPRET DRAWING PER ASME Y14.5-1994

REMOVE ALL BURRS AND BREAK SHARP EDGES

TOLERANCES UNLESS OTHERWISE SPECIFIED:

X.X	±0.03
X.XX	±0.010
X.XXX	±0.005
FRACTIONS	±1/16
ANGLES	±0.5

THIRD ANGLE

DRN:	JV	07/30/2021
CHK:	JV	08/11/2021
APP:	JV	11/14/2022

212 East High Street, Pottstown, PA 19464
USATel: +1 610-458-3000 FAX: +1 610-458-3010
WWW.VIDEORAY.COM

TITLE:	SEALED AC/DC 400V ROV INTERFACE		
PART NO:	72847		SCALE:
MATERIAL:	---		
SHEET TITLE:	DRAWING		WEIGHT:
REV: A	STATUS: PRODUCTION	SIZE: A	SHEET: 1 OF 1

PLOT DATE: 11/14/2022 3:49:17 PM