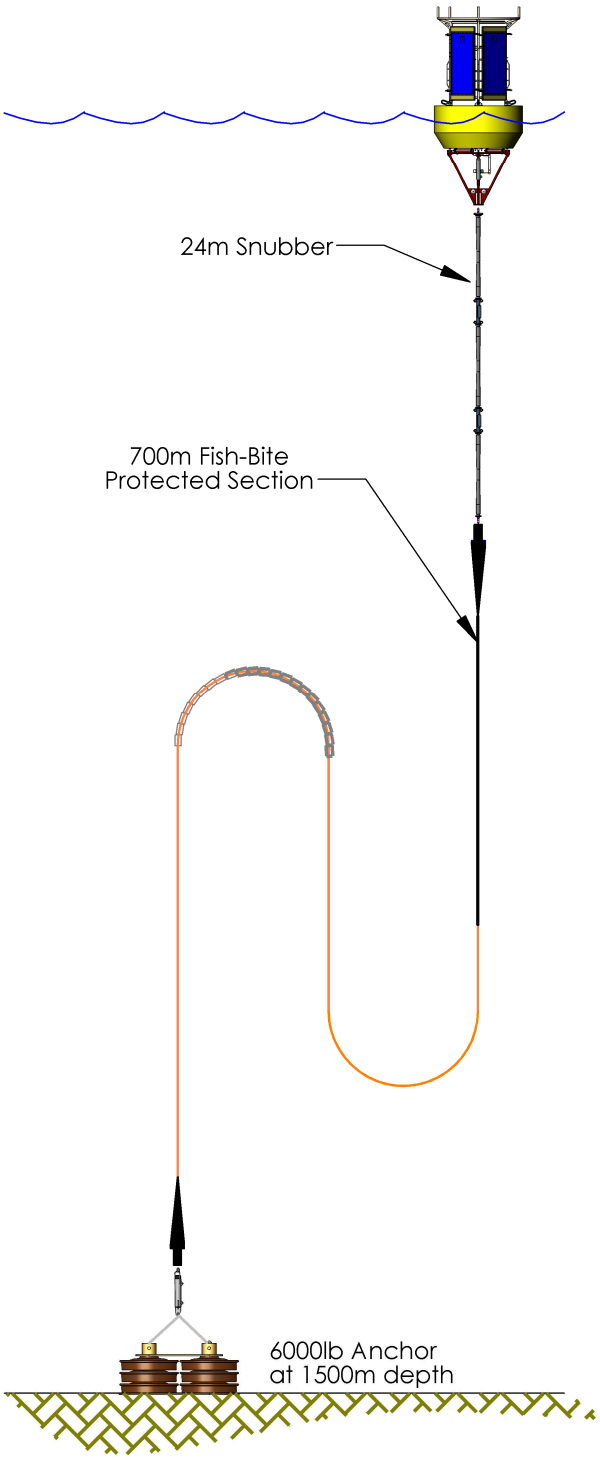
24m Snubber
700m Fish-Bite
Protected Section
6000lb Anchor
at 1500m depth