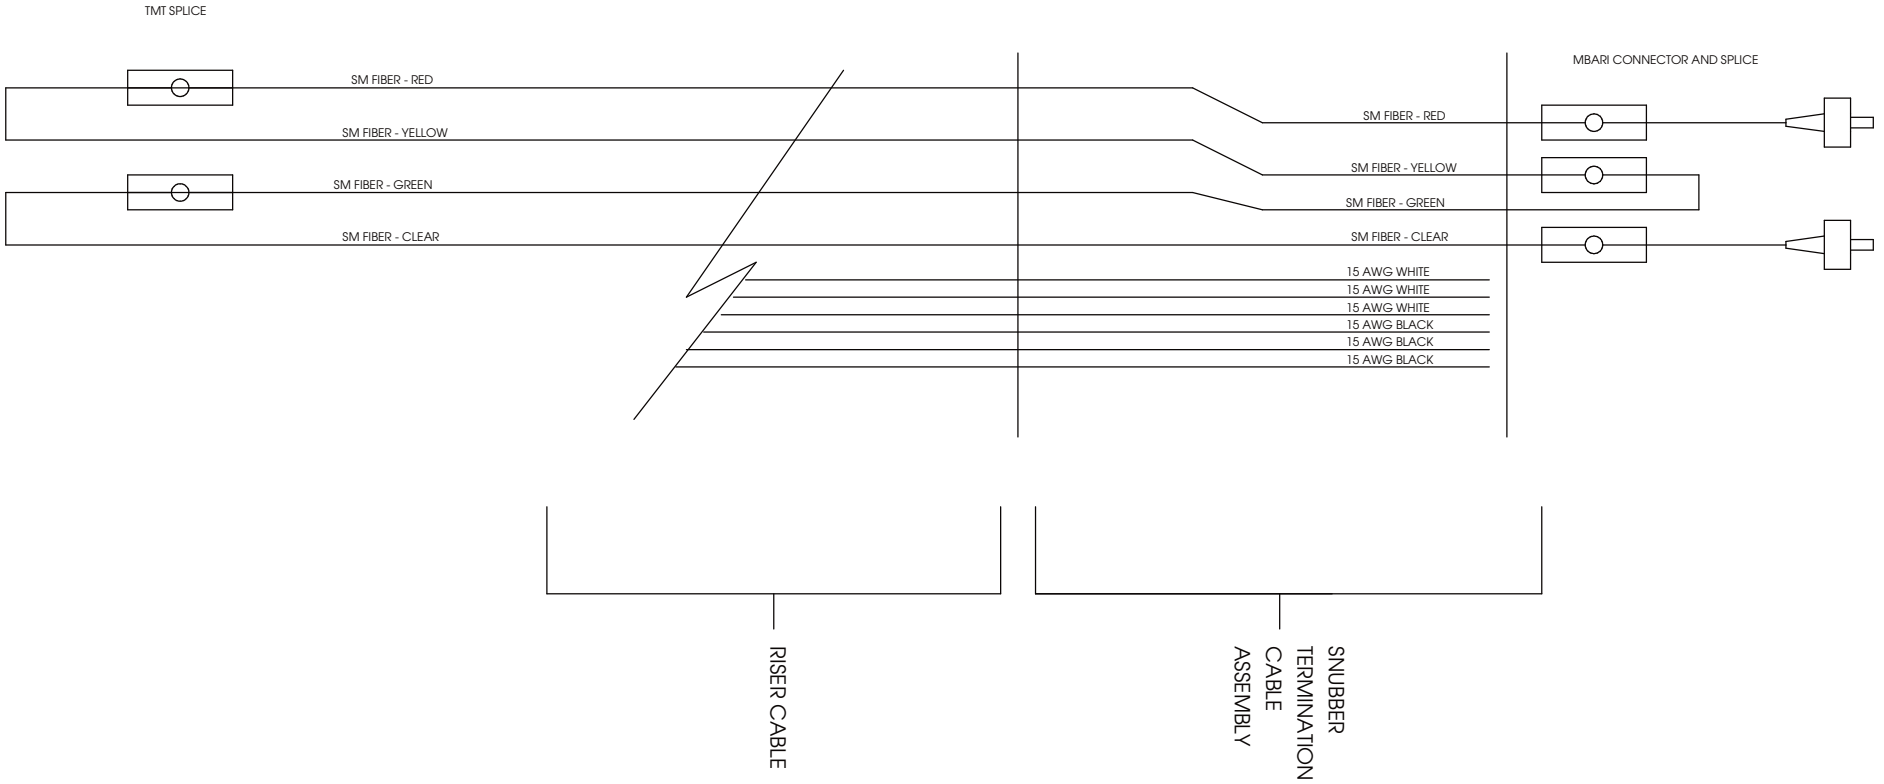

Cable recovered December 2002

Title	MOOS Riser Pull Test
Size: B	Document Number: <Doc>
Date:	Tuesday, June 24, 2003

5 4 3 2