THE INFORMATION CONTAINED IN THIS DRAWING IS THE SOLE PROPERTY OF MBARI ANY REPRODUCTION IN PART OR WHOLE WITHOUT THE WRITTEN PERMISSION OF MBARI IS PROHIBITED.

REVISIONS			
REV.	DESCRIPTION	DATE	APPROVED
	INITIAL RELEASE		

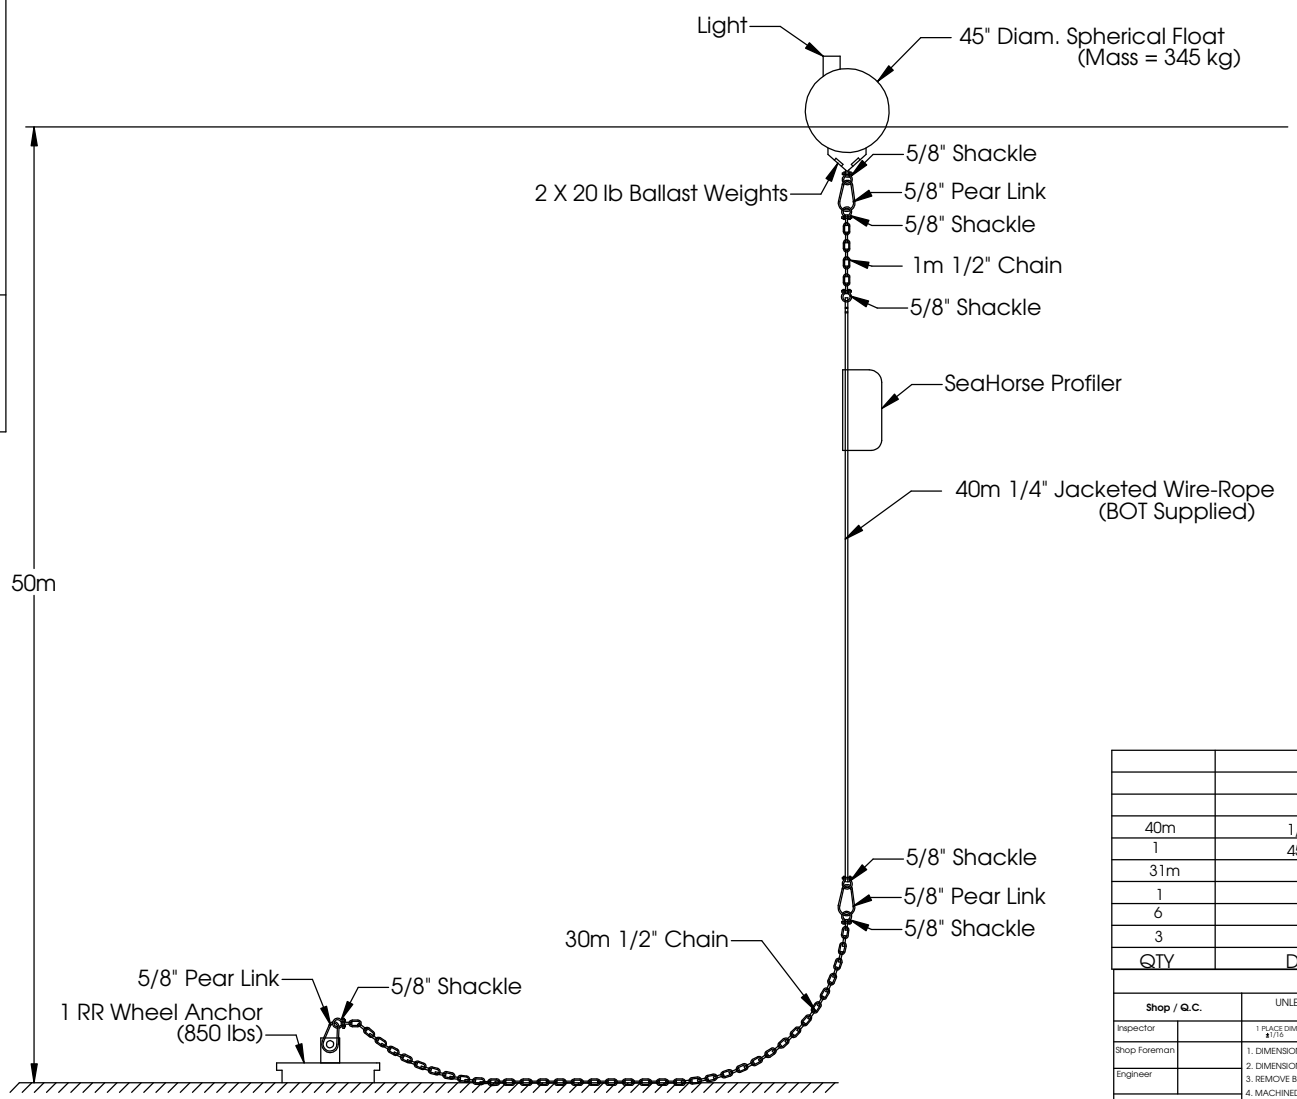

QTY	DESCRIPTION	SPECIFICATION
40m	1/4" JACKETED WIRE	
1	45" SPHERICAL FLOAT	
31m	1/2" CHAIN	
1	ANCHOR	1 RR Wheel - 850 lbs
6	SHACKLE 5/8"	CROSBY 1019490 G-2130 (GALVANIZED)
3	PEAR LINK 5/8"	CROSBY 1013931 G-341 (GALVANIZED)

BILL OF MATERIALS

Shop / Q.C.		UNLESS OTHERWISE SPECIFIED TOLERANCES ARE:		APPROVALS	DATE
Inspector		1 PLACE DIM ±1/16 | 2 PLACE DIM ±.02 | 3 PLACE DIM ±.005 | ANGLES ±1°		DRAWN JAH	7/18/00
Shop Foreman		1. DIMENSIONS ARE IN INCHES 2. DIMENSION LIMITS HELD AFTER PLATING. 3. REMOVE BURRS AND SHARP EDGES .015 MAX. 4. MACHINED FILLET RADII .0150-.030. 5. MACHINED DIAMETERS ON A COMMON CENTERLINE CONCENTRIC WITHIN .005 6. PERPENDICULARITY & PARALLELISM OF MACHINED SURFACES .002 PER INCH. MAX .012 INCHES FOR SINGLE SURFACE.		ENGINEER JAH	7/18/00
Engineer				CHECKED	
NEXT ASSY Description	NEXT ASSY Number			PROJECT NO. XXX	
				PROJECT ZZZZZZZ	
Application		DO NOT SCALE DRAWING		WEIGHT	

Monterey Bay Aquarium Research Institute
MBARI
7700 Sandholdt RD.
Moss Landing, CA 95039
PH: (831) 775-1700

AOSN SeaHorse Profiler Mooring

SIZE	DWG. NO.	REV.
B	100XXXDWG	

SCALE 1:1 | CAD FILE: MECH ENG ON TORNADO | SHEET 1 OF 1