NOTES:

| REV. | CHANGE | INIT. | DATE |
|---|---|---|---|

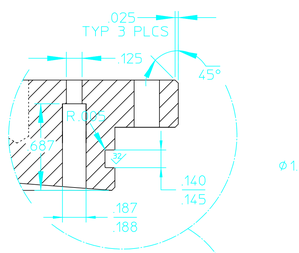


DETAIL A

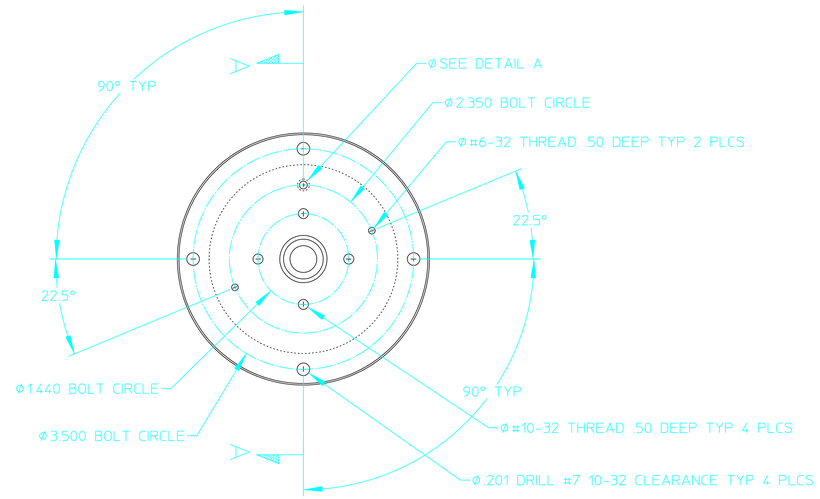


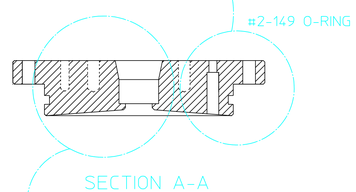


SECTION A-A

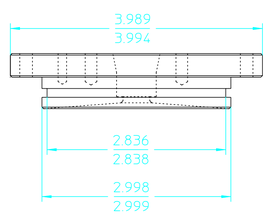


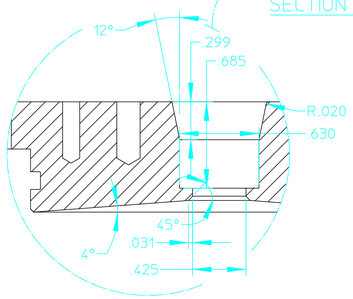


DETAIL B

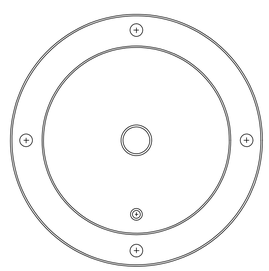

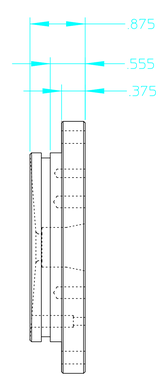


SOCKET BULKHEAD

MATERIAL: 6061 T6 AL

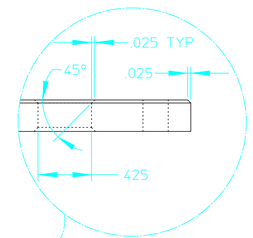


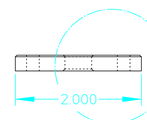


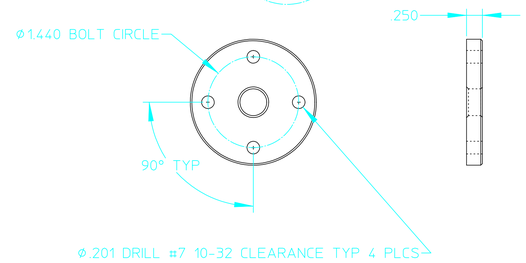


COMPRESSION RING

MATERIAL: 6061 T6 AL

© MBARI 2002

Revision History
1.0 - 17OCT02 Initial drawing.
1.1 - 29OCT02 Post CDR release.

| -101 | DETAIL NO. | DESCRIPTION | MAT'L | ZONE |
|---|---|---|---|---|
| | | -101 FINAL ASSEMBLY | | |

TOLERANCES UNLESS SPECIFIED OTHERWISE
DO NOT SCALE
UNITS INCHES - DEGREES

FRACTIONS - +/- 1/16
.X - +/- .1
.XX - +/- .01
.XXX - +/- .005
∠ - +/- .5°

DRAWN BY: Mark Chaffey DATE: 10/16/02
ENGINEER: DATE:
CHECKED: DATE:
APPROVED: DATE:
APPROVED: DATE:
FILENAME: SNUBBER ASSEMBLY CARTOON ME10

MBARI
7700 SANDHOLDT ROAD
MOOS LANDING CA 95039

DRAWING TITLE:
MOOS MOORING TERMINATIONS

DRAWING NUMBER: 101681DWG-1.1 REV.
SHEET: 25 of 25

DO NOT PLATE PAGE 25