APPLICATION		REVISIONS				
NEXT ASSY	USED ON	ZONE	REV	DESCRIPTION	DATE	APPROVED
—	—	—	—	—	—	—

REV. — SH. — DWG NO. —

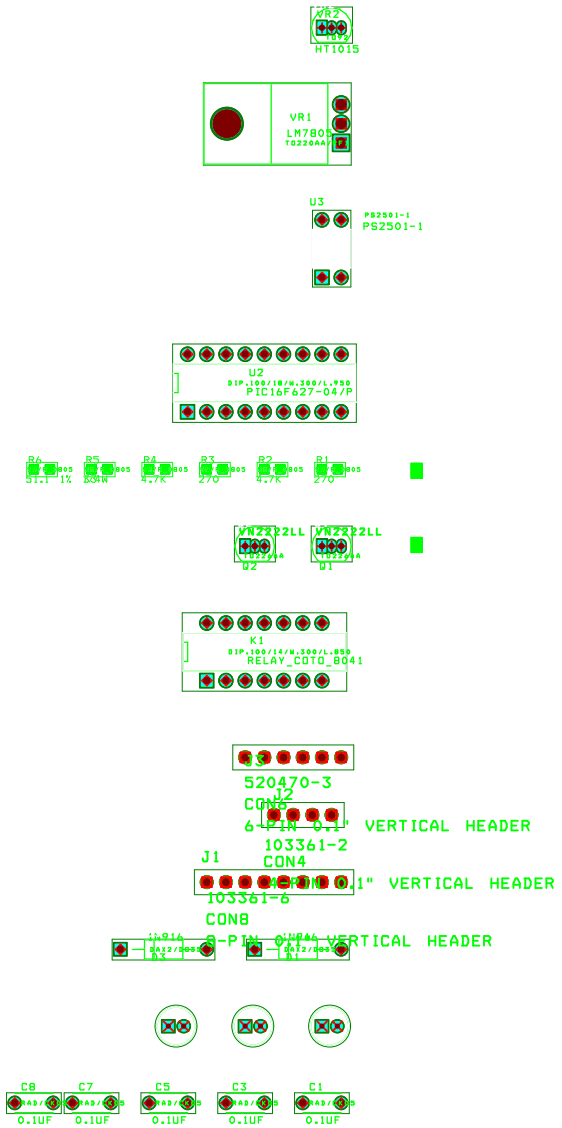

DRILL CHART				
SYM	DIAM	TOL	QTY	NOTE
×	0.025		6	
+	0.031		9	
◇	0.034		50	
⊠	0.038		18	
⊞	0.054		3	
⧉	0.147		1	
TOTAL			87	

UNLESS OTHERWISE SPECIFIED DIMENSIONS ARE IN INCHES. TOLERANCES ARE: FRACTIONS DECIMALS
X%%p – XX%%p – XXX%%p –
DO NOT SCALE DRAWING

MATERIAL —

FINISH —

SIMILAR TO — | SPECIAL MARKING SYM —

CONTRACT NO.

APPROVALS	DATE
DRAWN —	—
CHECKED	
ENGR	
DESIGN ACTIVITY	

TITLE —

SIZE A | CAGE CODE — | DWG NO. — | REV. —

SCALE — | ACAD — | SHEET — OF —