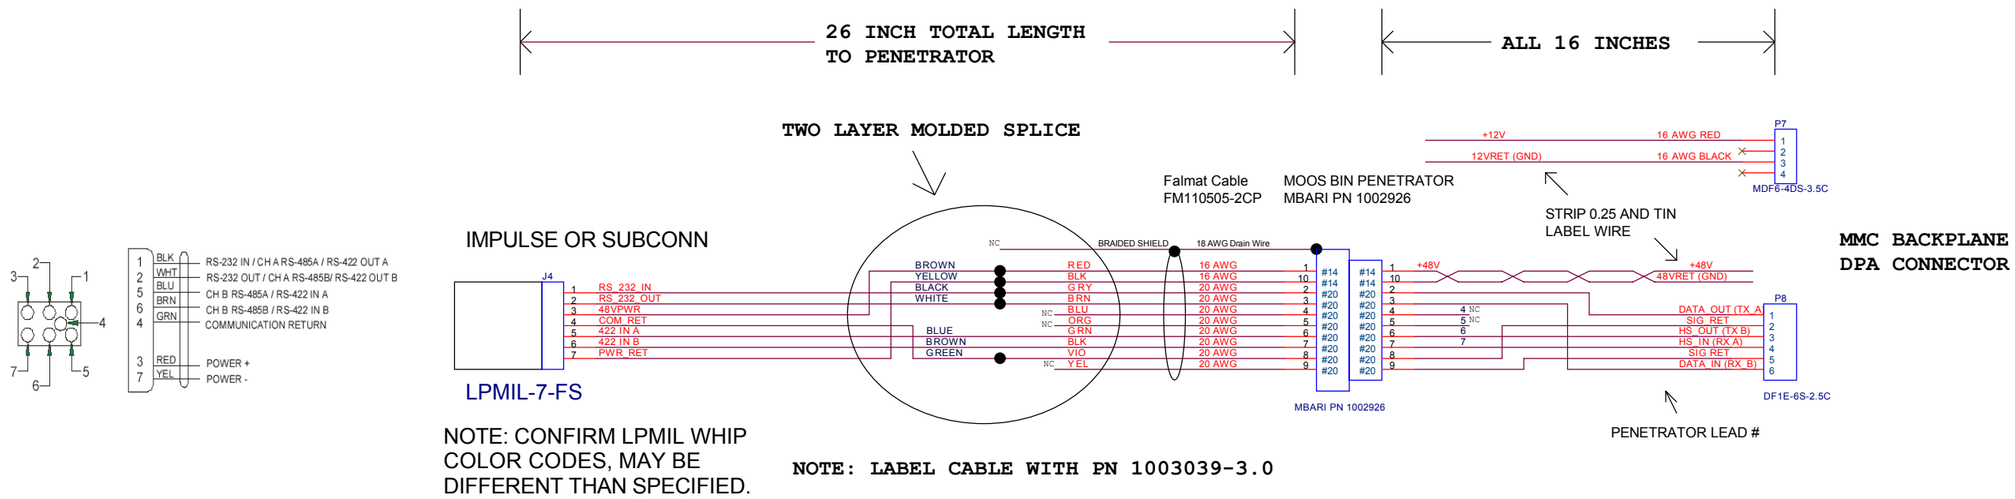

NOTE: THIS VERSION REPLACED 2.0 AND MUST BE USED ON ALL FUTURE BUILDS. TO SWITCH ADCP TO THIS VERSION ADCP ENDCAP CONNECTOR WIRING MUST BE RESTORED TO MANUFACTURERS PINOUT.

REVISION HISTORY
1.0 13FEB06 FIRST RELEASE.
1.5 24APR06 REVISED LENGTH.
2.0 09MAY06 ADDED POWER SUPPLY CONNECTION.
3.0 05JUN06 CORRECTED POWER LEAD ERROR CREATED WHEN SUPERCAP BOARD MOVED TO BIN.

MTM4 BIN RDI SENTINEL PENETRATOR

MARK CHAFFEY
831 775 1708
chma@mbari.org

MBARI
7700 SANDHOLDT ROAD
MOOS LANDING, CALIFORNIA 95039
(831) 775 - 1708
www.mbari.org

MTM4 BIN RDI SENTINEL PENETRATOR

Size	CAGE Code	DWG NO	Rev
C	<Cage Code>	1003039SCH-3.0	3.0

Monday, March 12, 2007

Scale

Sheet 1 of 1