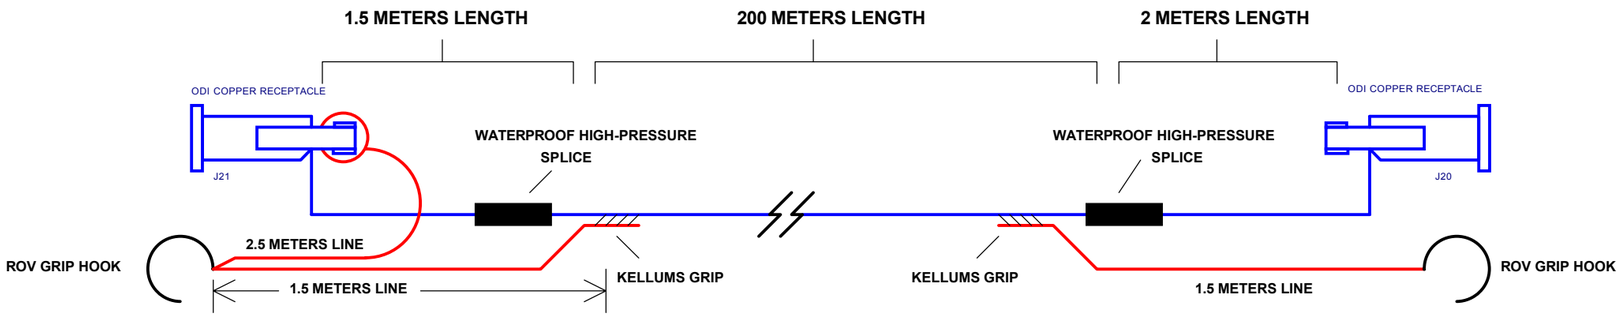

MECHANICAL ASSEMBLY

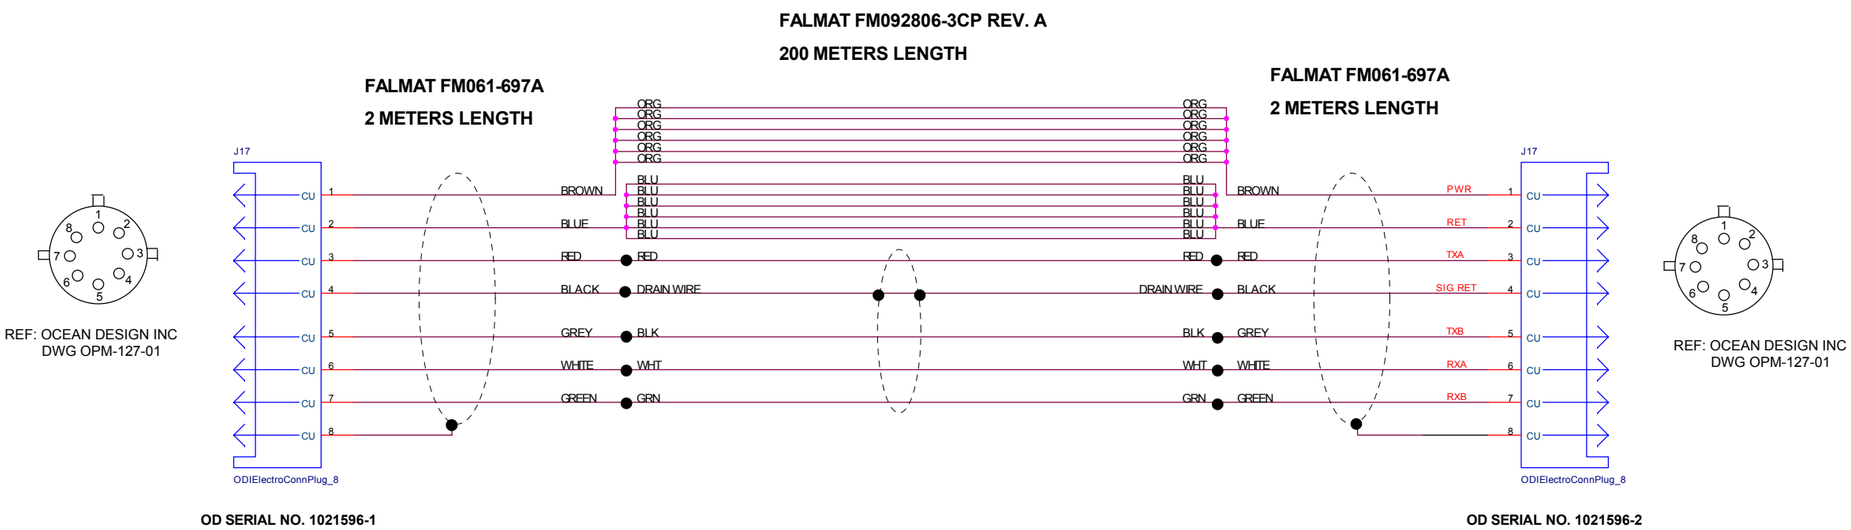

ELECTRICAL ASSEMBLY

REVISION HISTORY
1.0 11MAR07 FIRST RELEASE.
1.5 22MAR07 UPDATED FOR ADDITIONAL CONDUCTORS IN FINAL CABLE DESIGN.
2.0 12APR07 ADDED RELEASE LINE TO HANDLE.

250 Meters of Benthic Cable

FOR CABLE SPECIFICATION SEE 1003383DWG-2.0

MTM4 MCLANE BENTHIC CABLE

MARK CHAFFEY
831 775 1708
chma@mbari.org

MBARI
7700 SANDHOLDT ROAD
MOOS LANDING, CALIFORNIA 95039
(831) 775 - 1708
www.mbari.org

MTM4 MCLANE BENTHIC CABLE

Size	CAGE Code	DWG NO	Rev
C	<Cage Code>	1003458SCH-2.0	2.0

Thursday, April 12, 2007

Scale

Sheet 1 of 1