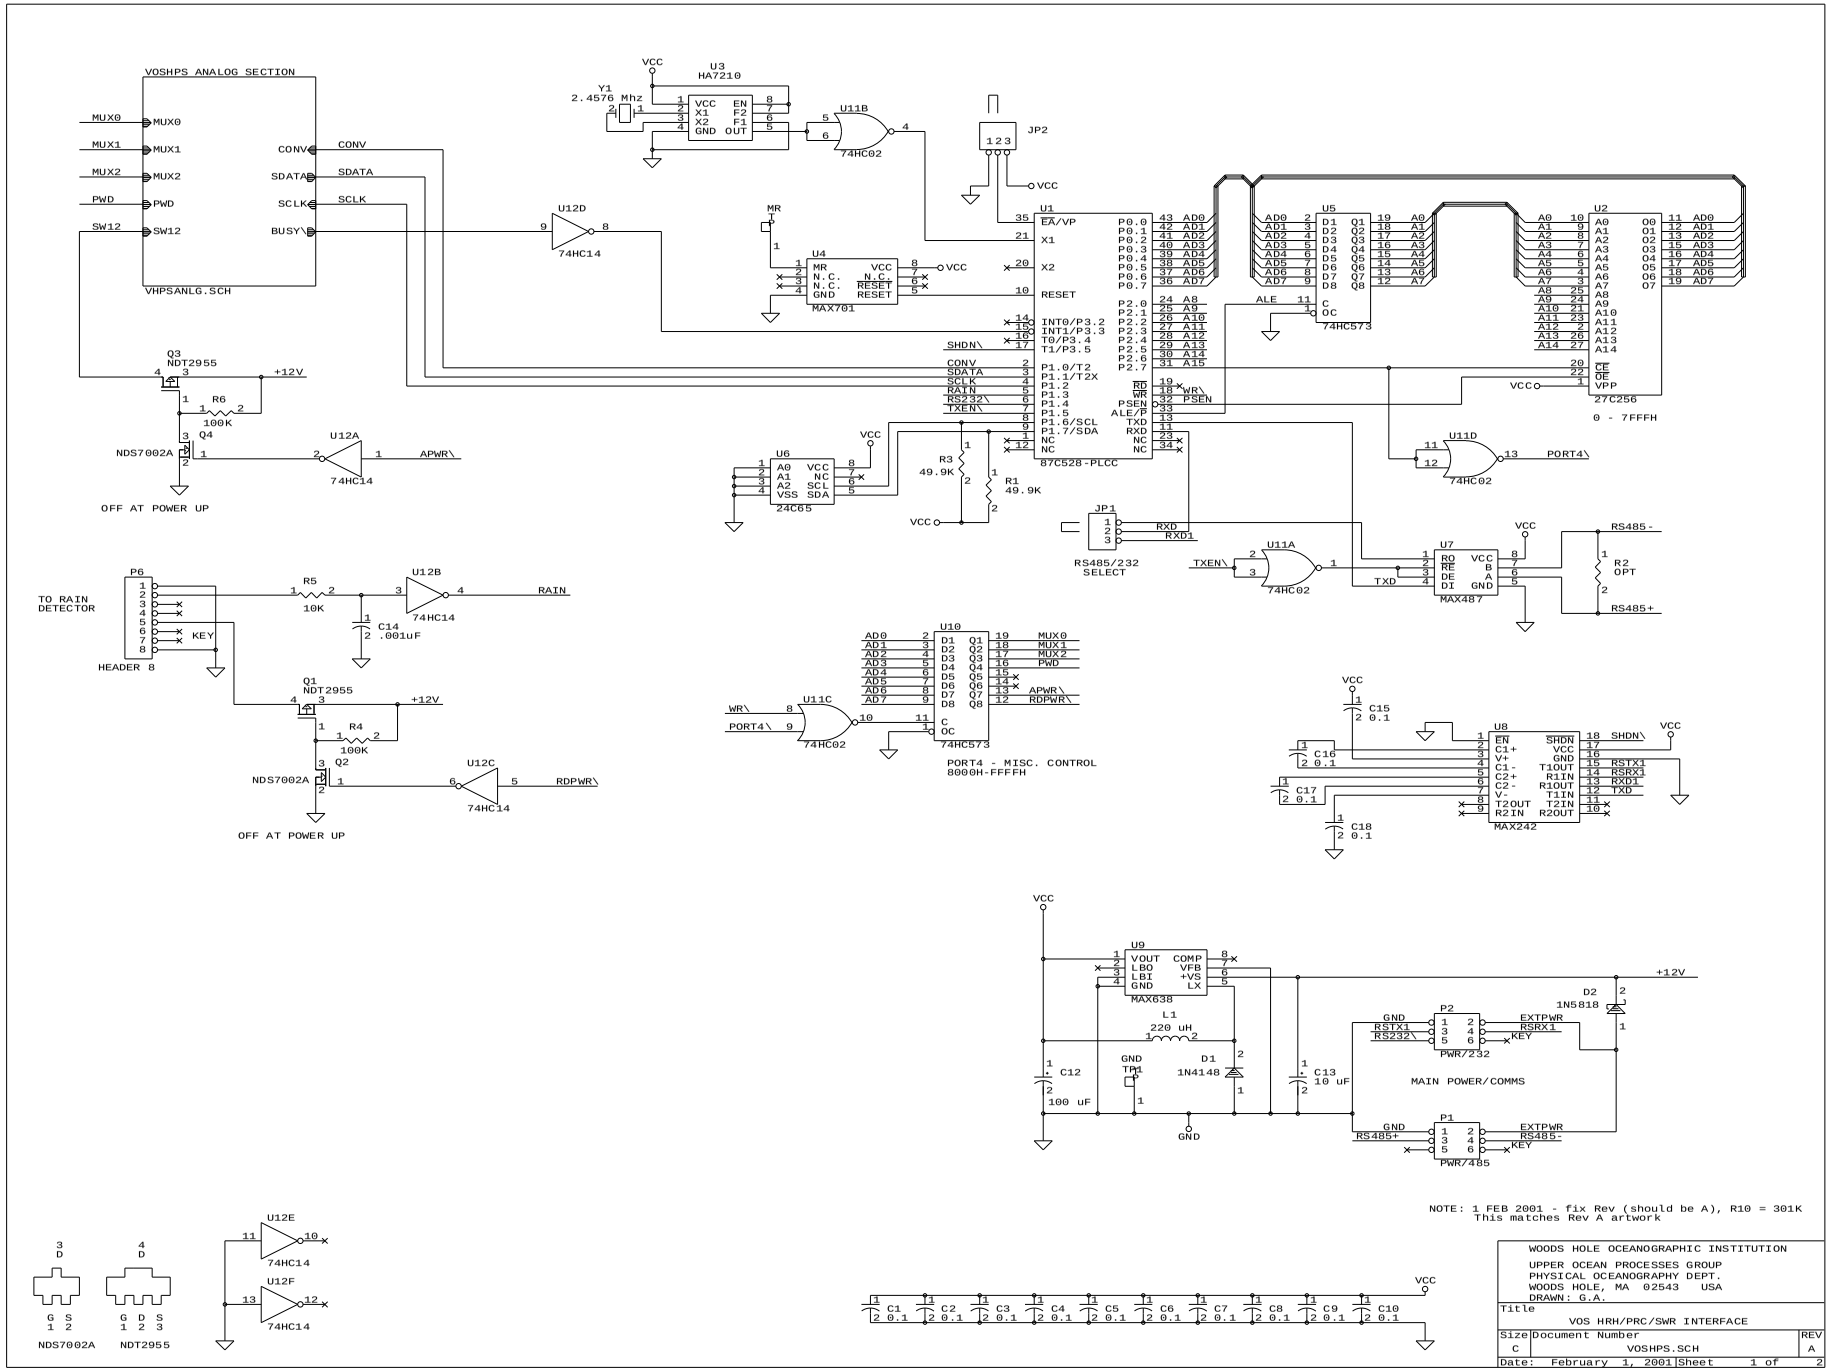

NOTE: 1 FEB 2001 - fix Rev (should be A), R10 = 301K
This matches Rev A artwork

WOODS HOLE OCEANOGRAPHIC INSTITUTION

UPPER OCEAN PROCESSES GROUP
PHYSICAL OCEANOGRAPHY DEPT.
WOODS HOLE, MA 02543 USA
DRAWN: G.A.

Title
VOS HRH/PRC/SWR INTERFACE

Size	Document Number	REV
C	VOSHPS.SCH	A

Date: February 1, 2001 Sheet 1 of 2