THE INFORMATION CONTAINED IN THIS DRAWING IS THE SOLE PROPERTY OF MBARI/ANY. REPRODUCTION IN PART OR WHOLE WITHOUT THE WRITTEN PERMISSION OF MBARI IS PROHIBITED.

REVISIONS			
REV.	DESCRIPTION	DATE	APPROVED
	INITIAL RELEASE	XX/XX/05	

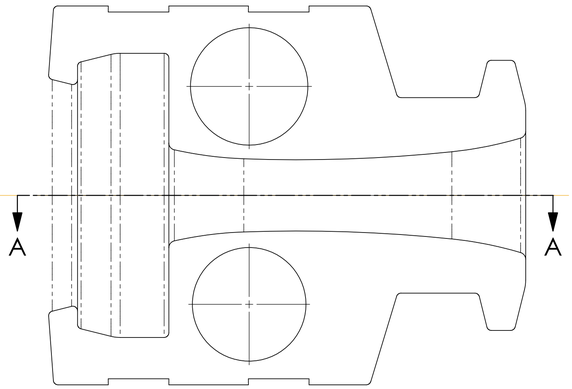

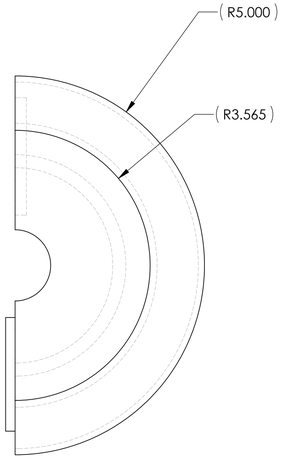

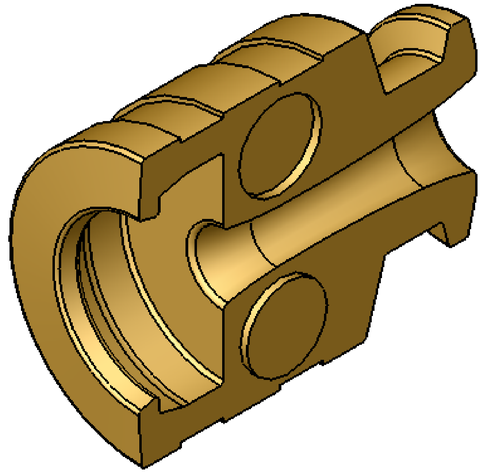

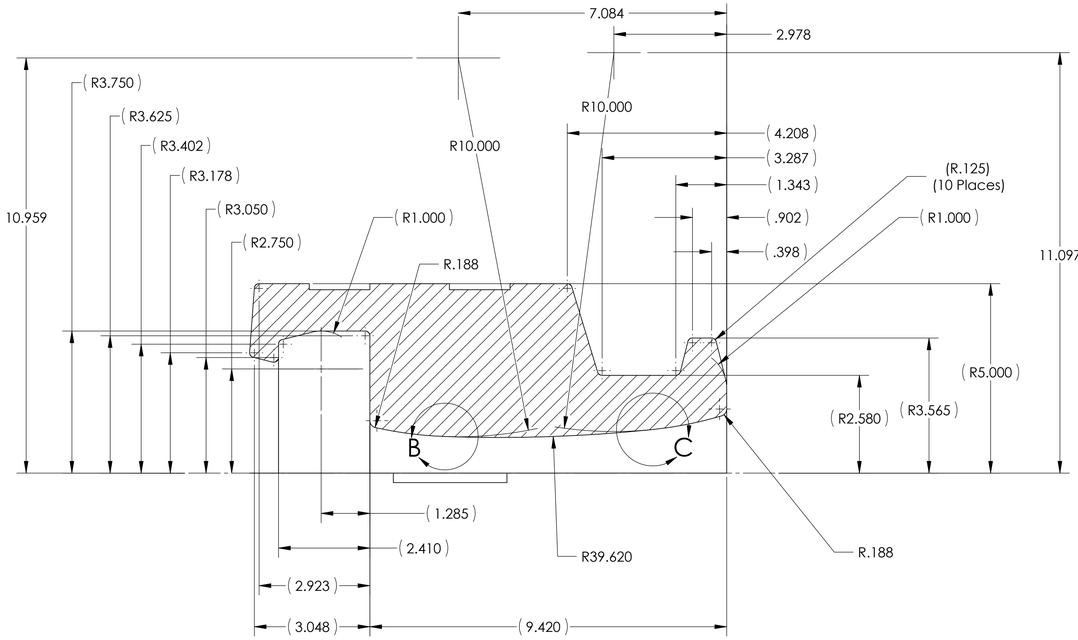

SECTION A-A

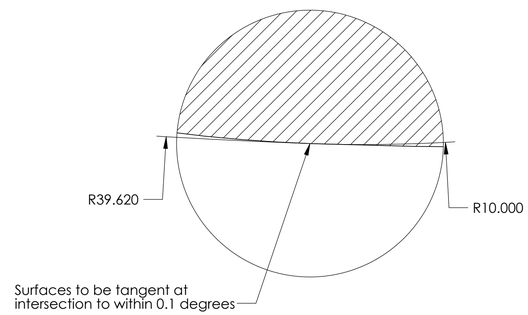

DETAIL B
SCALE 2 : 1

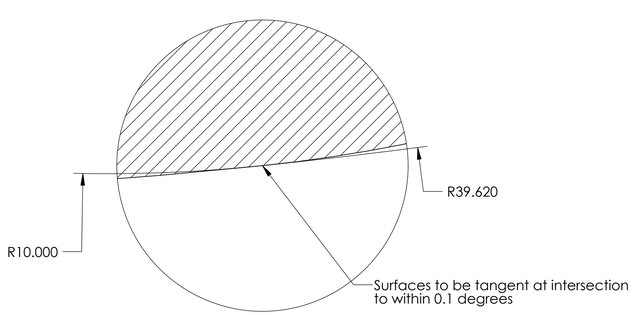

DETAIL C
SCALE 2 : 1

NOTES: (CONT. FROM TITLE BLOCK)

7. All Reference dimensions and tolerances (in paranthases) shall be confirmed by vendor before fabrication of tooling or parts.

BILL OF MATERIALS						
Shop / Q.C.		UNLESS OTHERWISE SPECIFIED TOLERANCES ARE:			APPROVALS	DATE
Inspector		1 PLACE DIM ±1/16	2 PLACE DIM ±.02	3 PLACE DIM ±.005	ANGLES ±1°	DRAWN JAH 11/21/05
Shop Foreman		1. DIMENSIONS ARE IN INCHES				ENGINEER JAH 11/21/05
Engineer		2. DIMENSION LIMITS HELD AFTER PLATING.				CHECKED
		3. REMOVE BURRS AND SHARP EDGES .015 MAX.				PROJECT NO. 600027
NEXT ASSY Description	NEXT ASSY Number	4. MACHINED FILLET RADII .015/.030.				
		5. MACHINED DIAMETERS ON A COMMON CENTERLINE CONCENTRIC WITHIN .005				PROJECT MOOS Mooring
		6. PERPENDICULARITY & PARALLELISM OF MACHINED SURFACES .002 PER INCH, MAX .012 INCHES FOR SINGLE SURFACE.				WEIGHT
APPLICATION		DO NOT SCALE DRAWING				

Monterey Bay Aquarium Research Institute
MBARI
7700 Sandholdt RD.
Moss Landing, CA 95039
PH: (831) 775-1700

Modified LinkSyn

SIZE D | DWG. NO. 1002962 | REV. -

SCALE | CAD FILE: | SHEET 1 OF 1