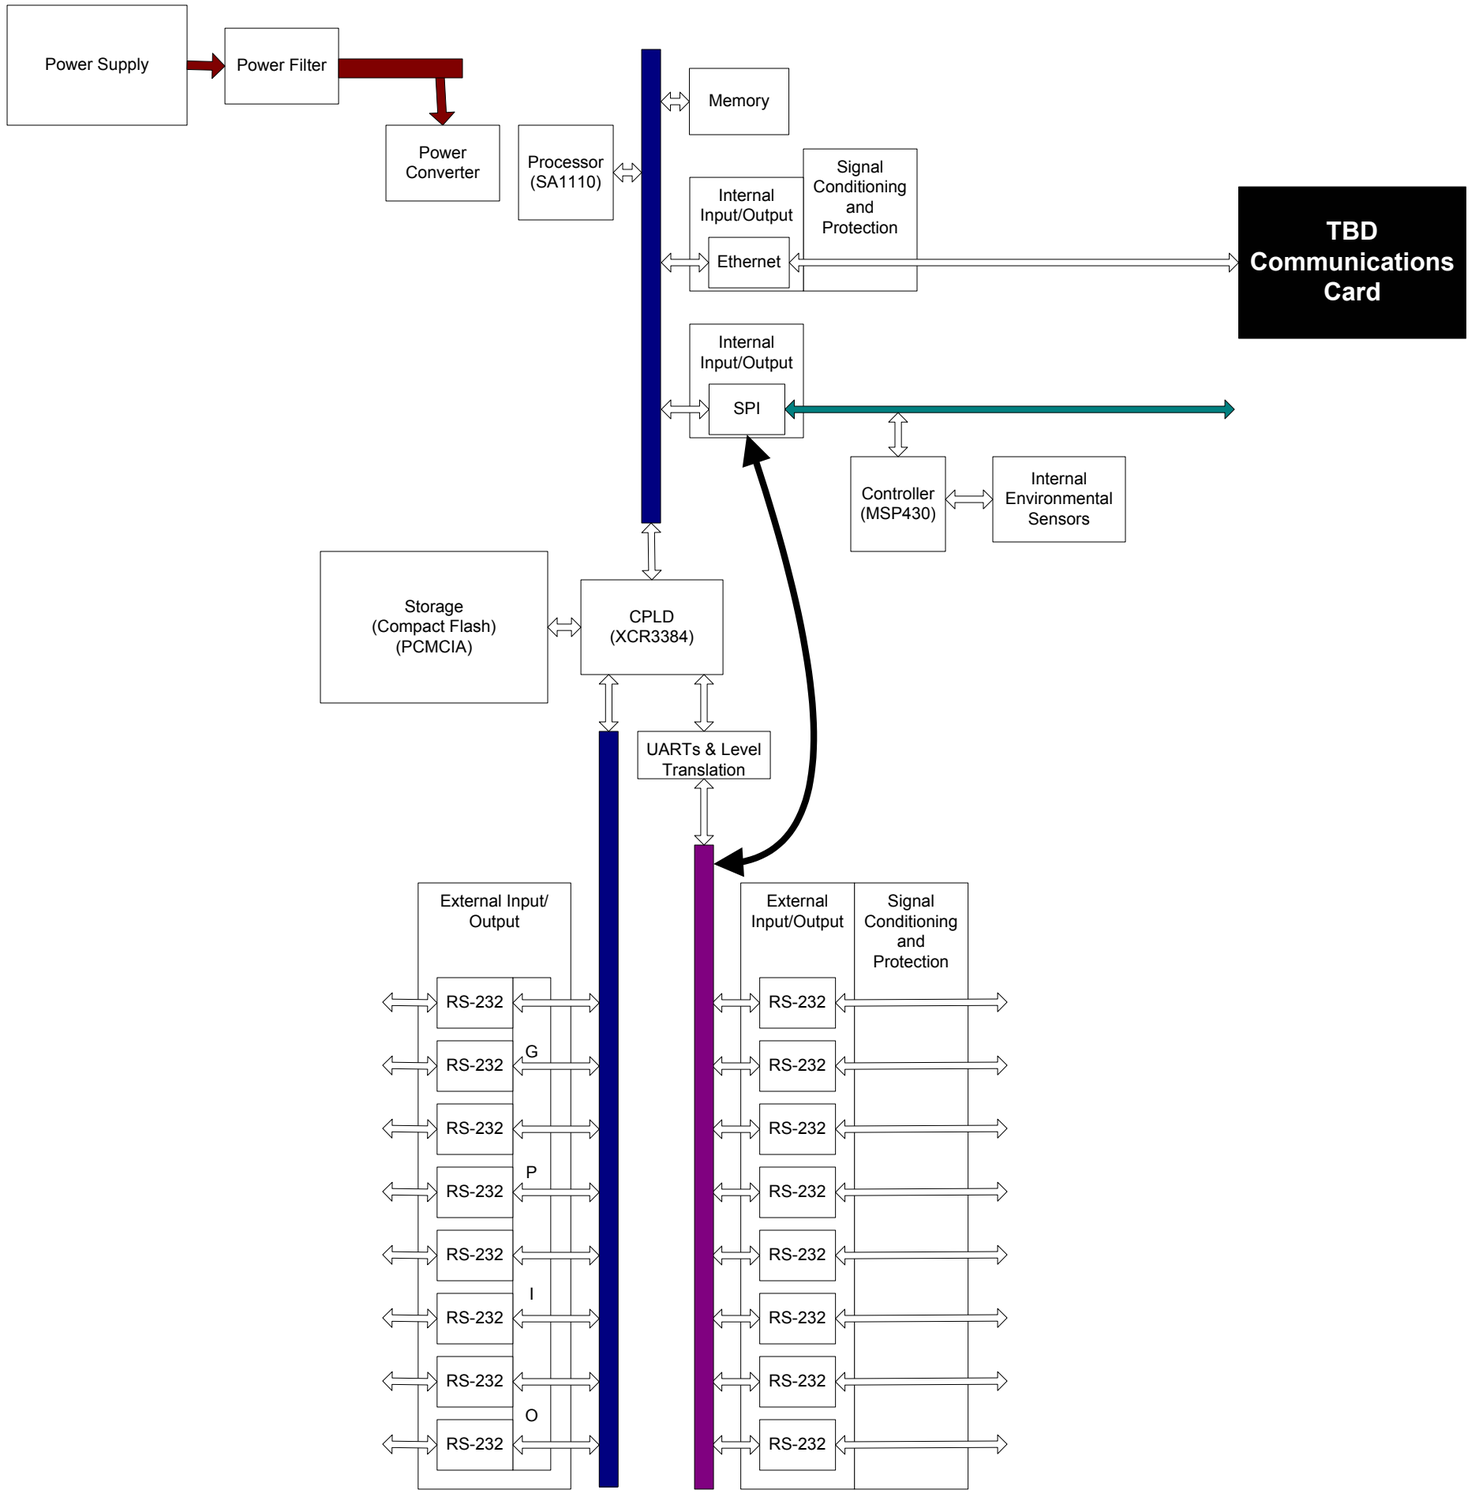

Copyright © 2003 MBARI

All information herein is considered proprietary and may not be copied, duplicated, or transmitted without the express permission of Monterey Bay Aquarium Research Institute

Monterey Bay Aquarium Research Institute
7700 Sandholdt Rd. Moss Landing, CA 95039-9644

New Mooring Controller 2nd Generation - Block Diagram

Drawn By: Lance McBride	DOC #:	REV. A
Date: 01/07/2003	Sheet: 1 of 1	