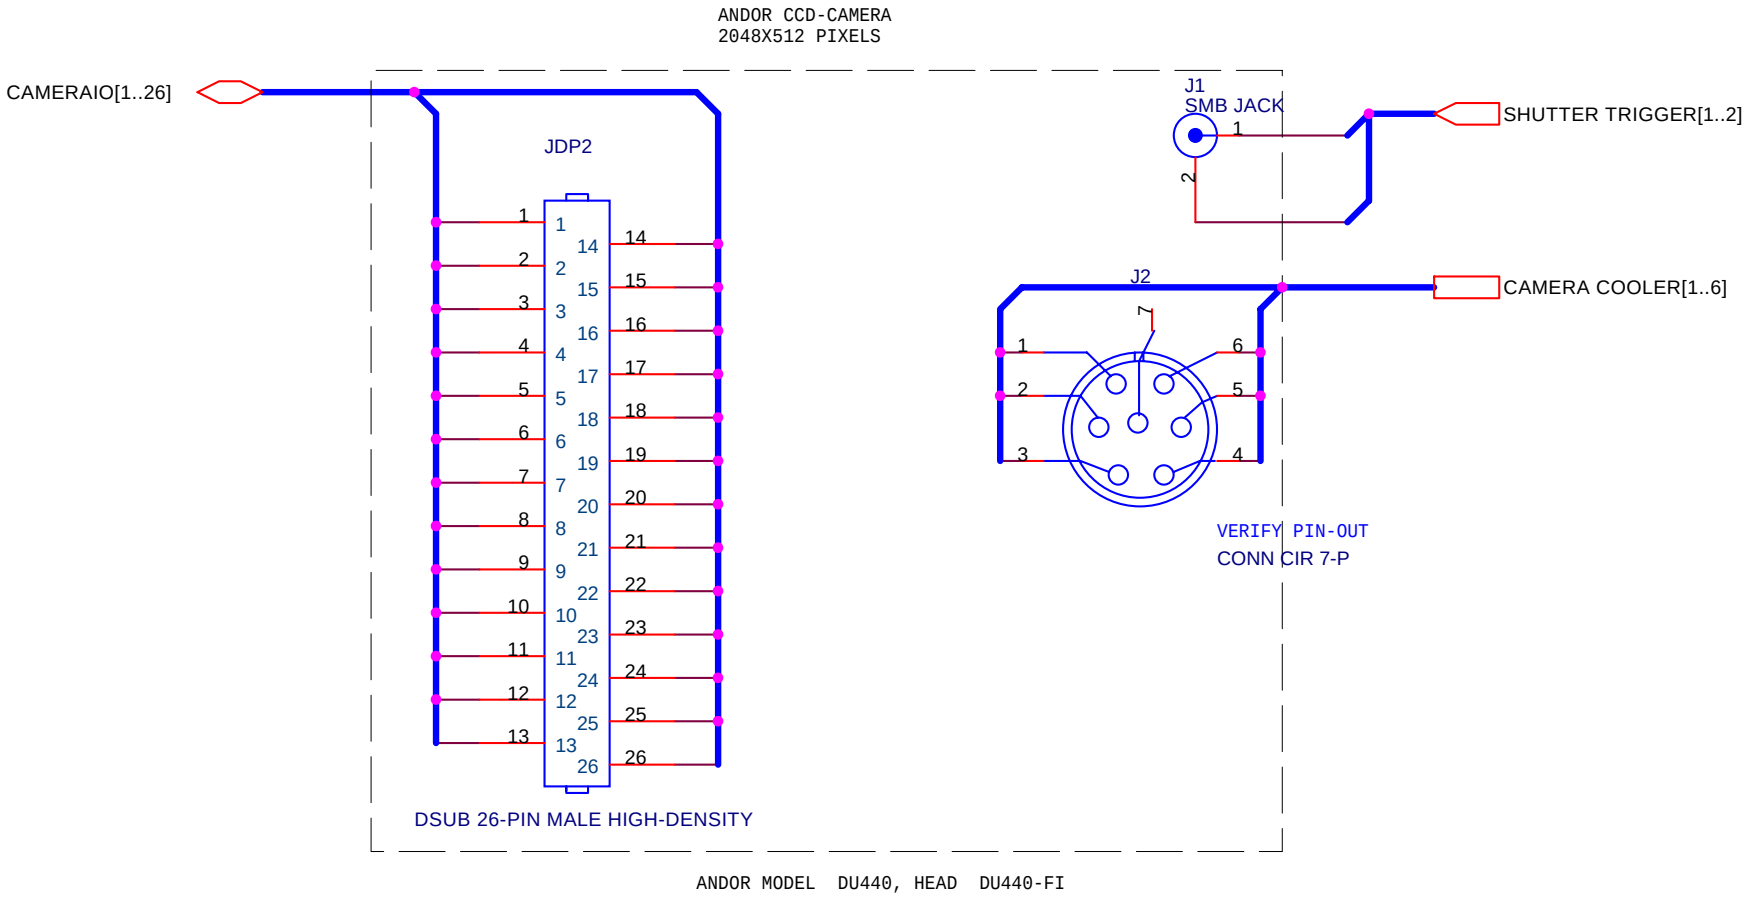

Title	Laser Raman Project: CCD Camera Connector Diagram	
Size A	Document Number E000	Rev A
Date: Wednesday, December 31, 2003	Sheet 1 of 1	