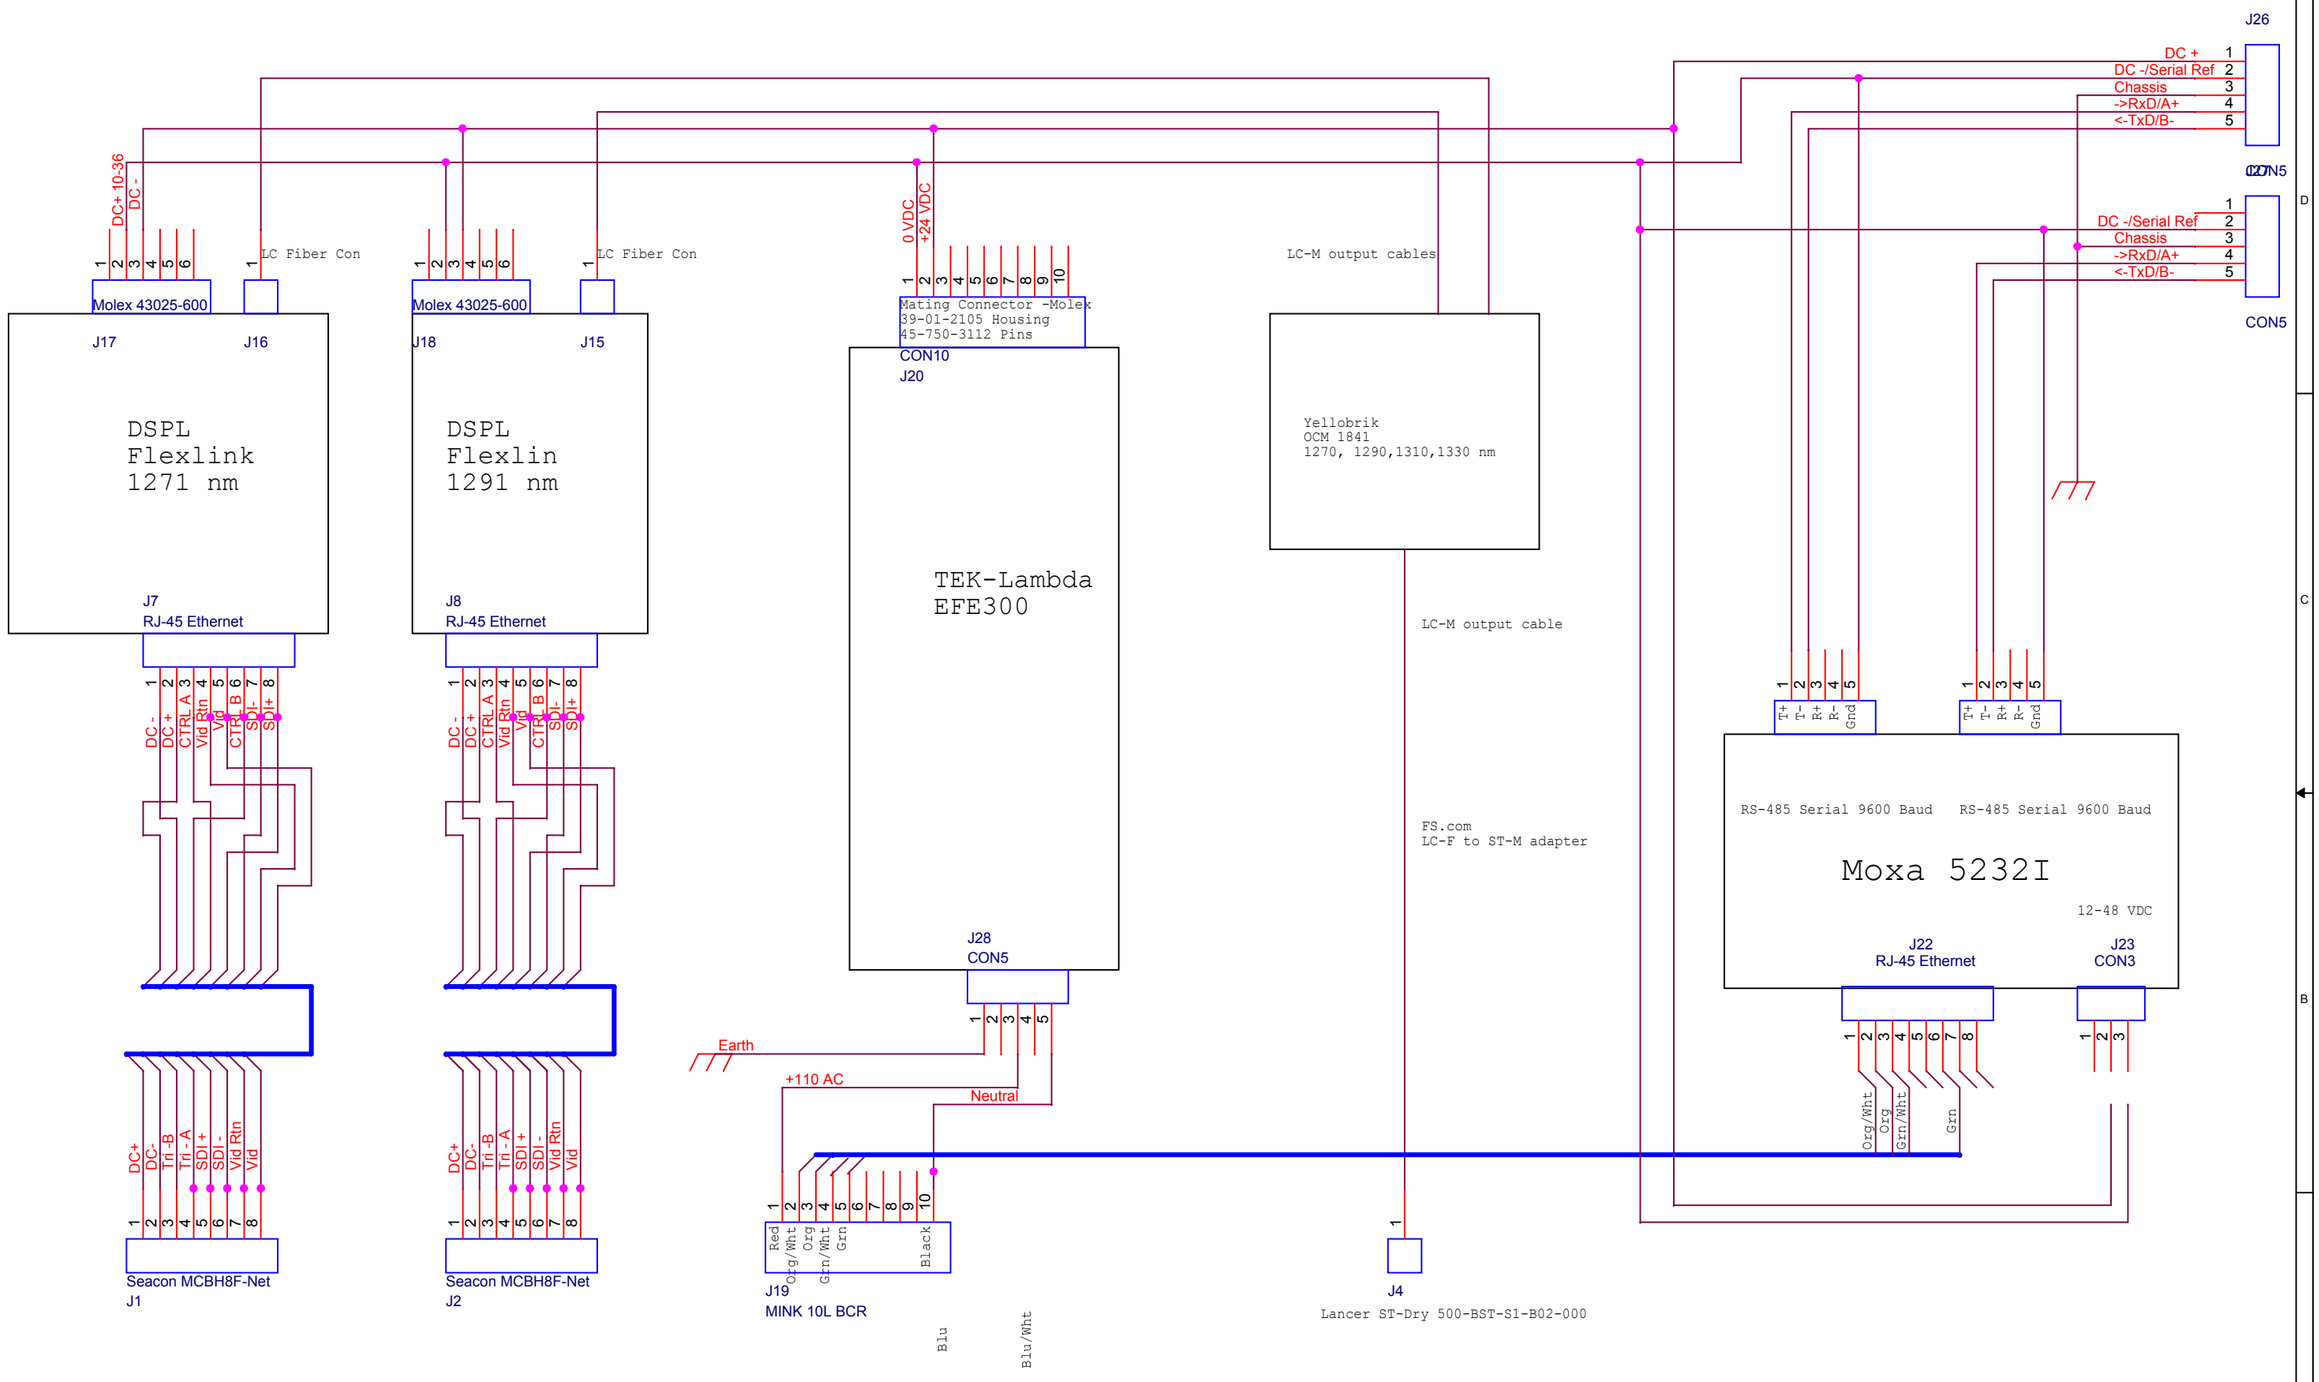


**Monterey Bay Aquarium Research Institute**
7700 Sandhold Road, Moss Landing, CA 95039

| | | | |
|---|---|---|---|
| Title: HD Stereo Cam Mux Can | | | Project: Mesobot |
| Engineer: <Engineer> | Size: B | Document Number: <Doc> | Rev |
| Designer: <Designer> | Part Number: <Part Number> | Project File: <Project File> | |
| | Date: Tuesday, February 13, 2018 | Sheet 1 of 1 | |