REFERENCE LIST				
ITEM	PART #	QTY	DESCRIPTION	REFERENCE
	111121	1	ASSY., CABLE, QNET TO RJ45 HUB	
10	851734	1	CONNECTOR, 15 PIN, CABLE MOUNT	
20	841045	0.5	CABLE, CAT 5,4 PAIR, EIA 568B WIRING	CUT IN HALF, USE 1 PER ASSY
30	851836	1	ADAPTER, PLUG TO JACK CROSSOVER	

REVISIONS			
LTR	DESCRIPTION	DATE	APPROVED
A	GENERAL REVISION SEE ECO No.2789	10-03 02	TLJ
B	CABLE LENGTH WAS 7.5". SEE ECO No.3322	Terry Johnson 2005.03.21 13:58:41 -08'00'	

Direct Connect to Hub

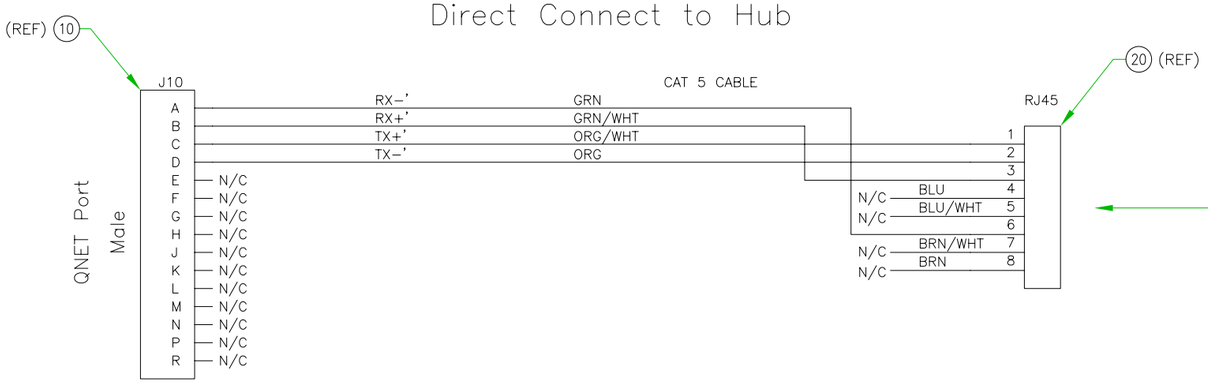

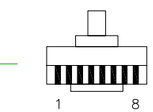

RJ45 PLUG–END VIEW

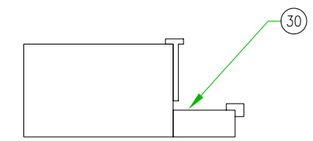

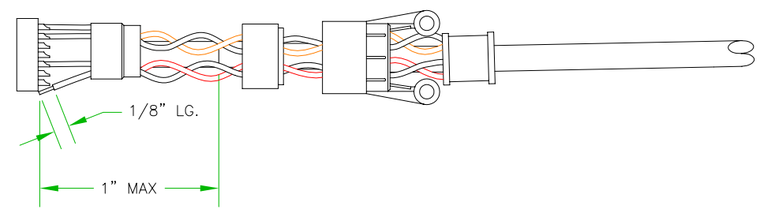

"DETAIL A"

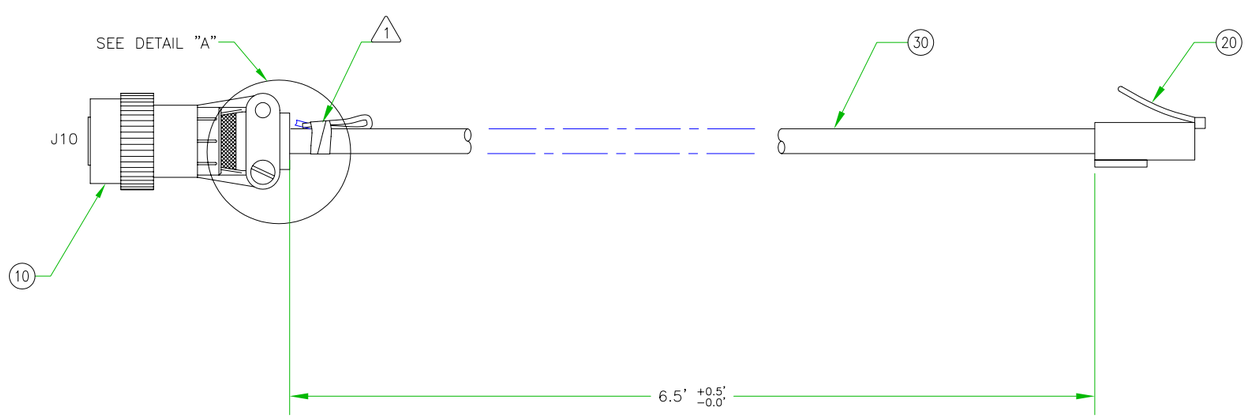

111121

1 2 UNUSED PAIRS, CUT UNEVEN LENGTH, SHRINK TUBE ENDS, FOLD OVER AND TIE W/LACING CORD TO OUTER JACKET.

©Kinemetrics Inc. 2002

PROPRIETARY NOTICE

THIS DOCUMENT, WHETHER PATENTABLE OR NON-PATENTABLE SUBJECT MATTER, EMBODIES PROPRIETARY AND CONFIDENTIAL INFORMATION AND IS THE EXCLUSIVE PROPERTY OF KINEMETRICS INC. THE RECEIPT OR POSSESSION OF THIS DOCUMENT DOES NOT CONFER, TRANSFER, OR LICENSE THE USE OF THE DESIGN OR THE TECHNICAL INFORMATION SHOWN HEREIN. IT MAY NOT BE REPRODUCED, USED OR DISCLOSED TO OTHERS FOR ANY PURPOSE EXCEPT THAT FOR WHICH IT IS LOANED, AND IT SHALL BE RETURNED UPON DEMAND.

DO NOT SCALE THIS DRAWING	CONTRACT	N/A	
UNLESS OTHERWISE SPECIFIED DIMENSIONS ARE IN INCHES SURFACE FINISH: 63 BREAK SHARP EDGES .015 MAX	DRAWN BY	DJP	03/05/02
	CHECKER		
TOLERANCES	DESIGNER	C.Y.	03-05-02
FRACT ±1/64 .XX ±.010 .XXX ±.005 ANGLES ±0°30'	PROJECT ENGINEER	TLJ	03-06-02
MAT'L SEE PARTS LIST 111121-PL			
FINISH N/A			

KINEMETRICS, INC.

ASSY.,CABLE, Q330/BALER, QNET, LAPTOP

SIZE			REV
C	Q 330 BALER	111121	B
SCALE: NONE	WEIGHT N/A	SHEET 1 of 1	