REFERENCE

ITEM	PART #	QTY	DESCRIPTION	REFERENCE
1	841217	REF.	CABLE, FLEXIBLE COAX, LMR-240-UF	
2	852499	1	CONNECTOR, TNC MALE CRIMP FOR LMR-240	
3	852500	1	CONNECTOR, BNC MALE CLAMP FOR LMR-240	

REVISIONS

LTR	DESCRIPTION	DATE	APPROVED
A	UPDATED NOTES, TITLE, & ADDED CONN REF, SEE ECO 3738		Digitally signed by Terry Johnson Reason: I am approving this document Date: 2008.01.04 06:59:13 -08'00'

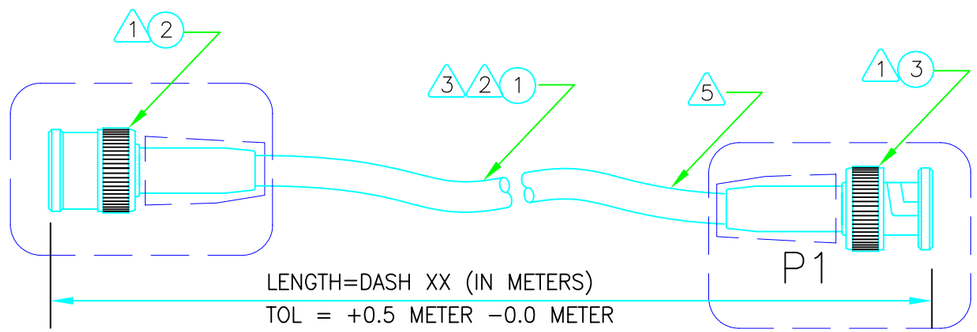

NOTES: UNLESS OTHERWISE SPECIFIED.

1. CONNECTOR'S ASSEMBLY INSTRUCTIONS, SUPPLIED ON CONNECTOR'S SHIPPING CONTAINER/BAG.
2. STANDARD LENGTH = 25 METERS, MAXIMUM LENGTH = 50 METERS
3. CABLE IS UV RESISTANT
4. ALL MATERIALS USED IN CABLE ASSEMBLY TO BE RoHS COMPLIANT
5. LABEL ON BNC END (P1): CAUTION: FOR ROCK/Q330 & OTHER 3.3 VOLT GPS SYSTEMS ONLY

DO NOT SCALE THIS DRAWING

UNLESS OTHERWISE SPECIFIED DIMENSIONS ARE IN INCHES
SURFACE FINISH: 63 √
BREAK SHARP EDGES .015 MAX

TOLERANCES			
FRACT ±1/64	.XX ±.010	.XXX ±.005	ANGLES ±0°30'

CONTRACT	N/A	
DRAWN BY	CY	10-19-2007
CHECKER	RCM	10-19-2007
DESIGNER	RCM	10-19-2007
PROJECT ENGINEER	TLJ	10-24-2007
ESI/LAN FILES VERIFIED	MDH	10-25-2007

MAT'L N/A

FINISH N/A

KINEMETRICS, INC.

ASSY., GPS, 3V, UV RESISTANT ANT CABLE

SIZE			REV
B	Q330 ROCK	112268-XX	A

SCALE: NONE | WEIGHT N/A | SHEET 1 of 1