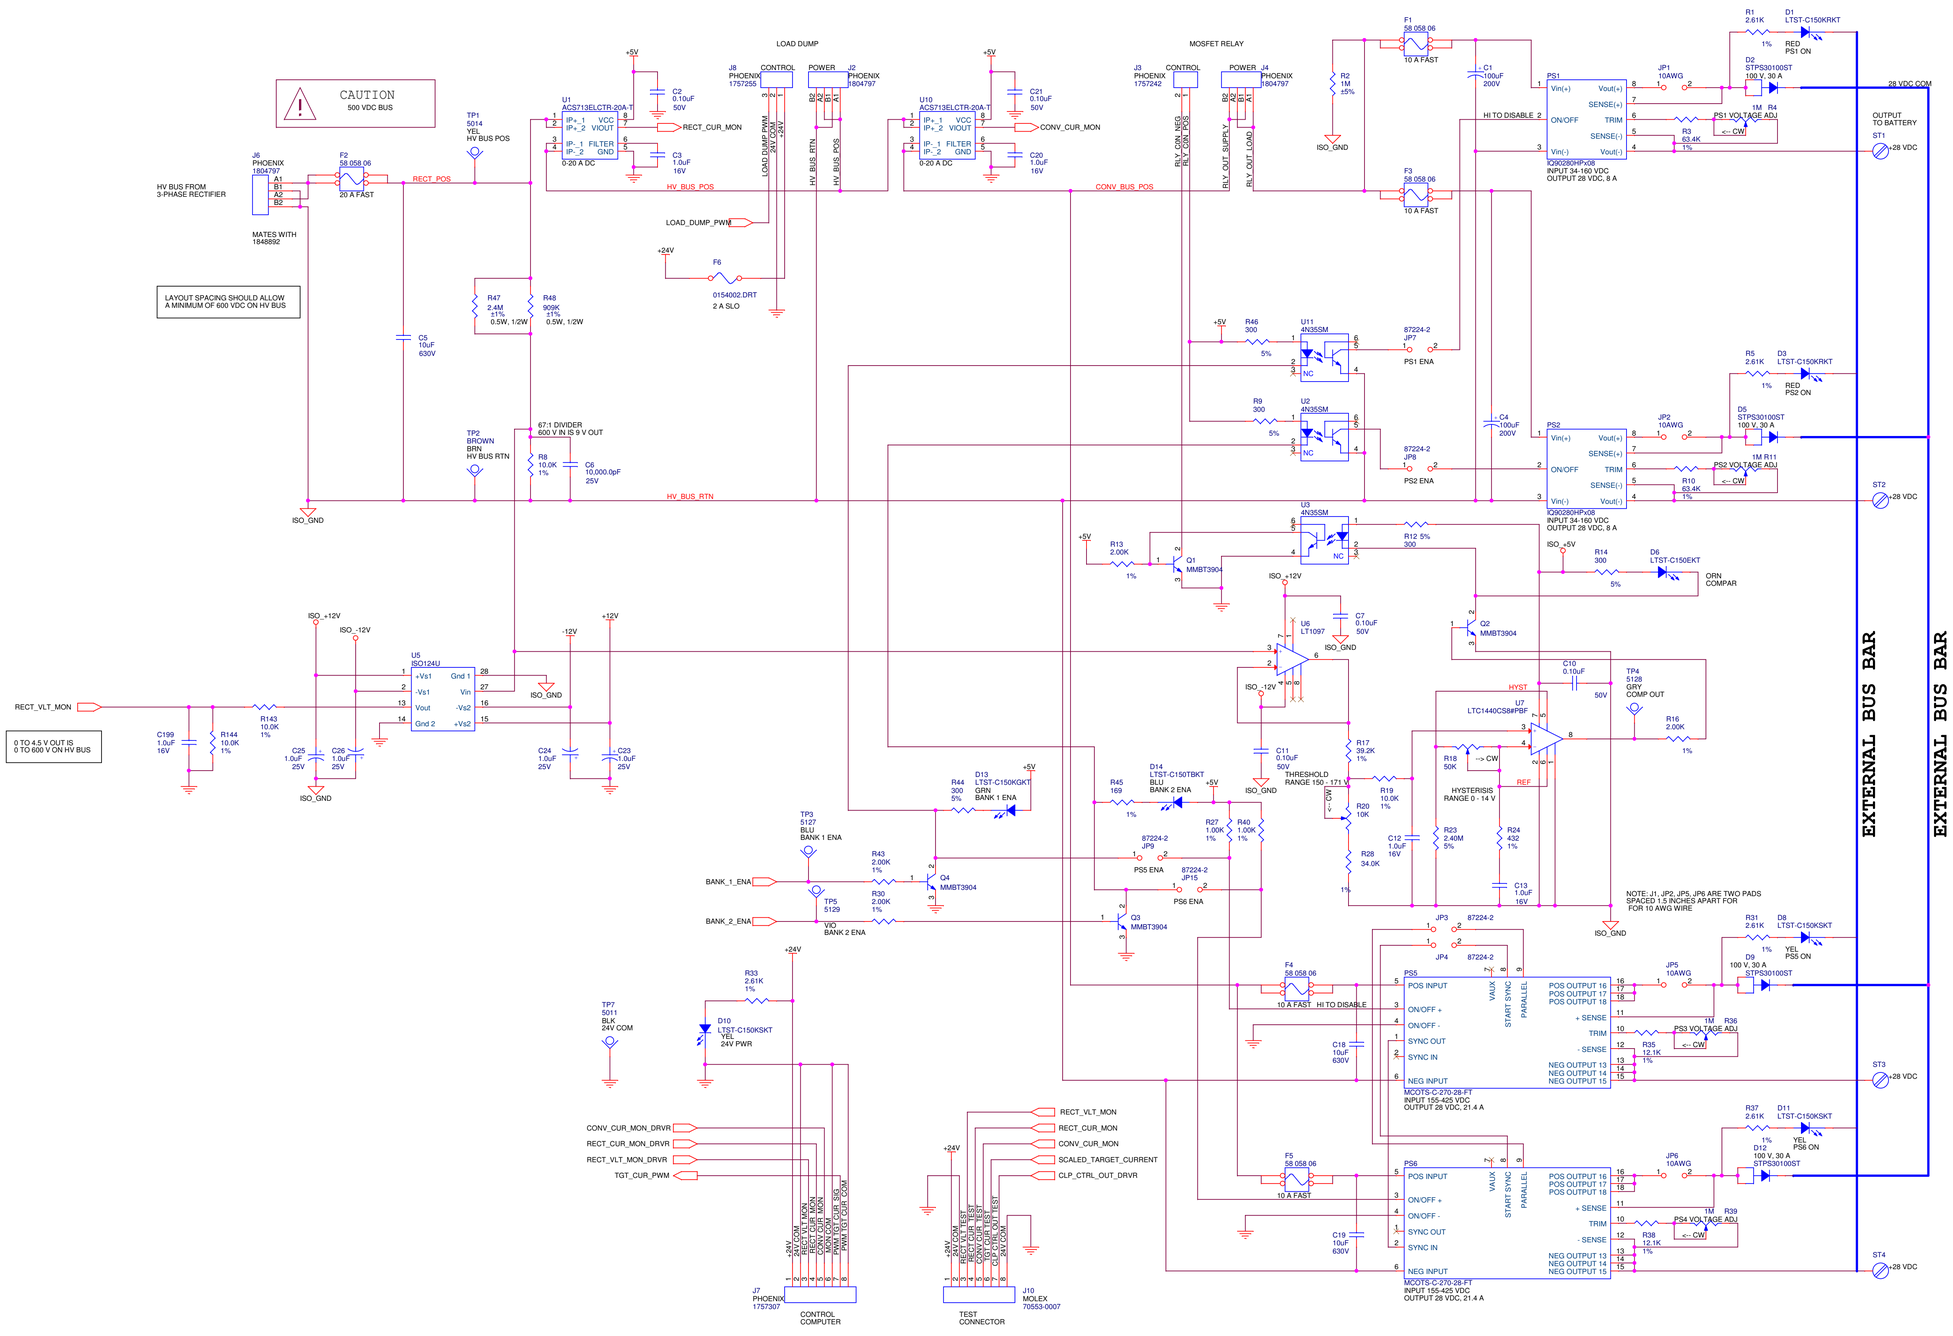

Monterey Bay Aquarium Research Institute 7700 Sandhold Road, Moss Landing, CA 95039			
Title Power Buoy: COTS SMPS Power Converter			
Engineer McGill	Size D	Document Number 1000270B	Rev 3.5.0
Layout <Layout>	Date: Wednesday, February 20, 2013	Sheet 1 of 10	