REVISION HISTORY			
REV.	DESCRIPTION	DATE	APPROVED
	INITIAL RELEASE	MARCH 1, 2004	

CONTRACT NO.		NEPTUNE			
APPROVALS	DATE	TITLE			
DRAWN GENE M.	01MAR04	MARS BLOCK DIAGRAMS			
CHECKED		SIZE	CAGE CODE	DWG. NO.	REV.
ENGR		A		2300001	-
DESIGN ACTIVITY SYSTEM ENGR		SCALE	FILE MARSBlockDiagrams-IR	SHEET 1 OF 4	

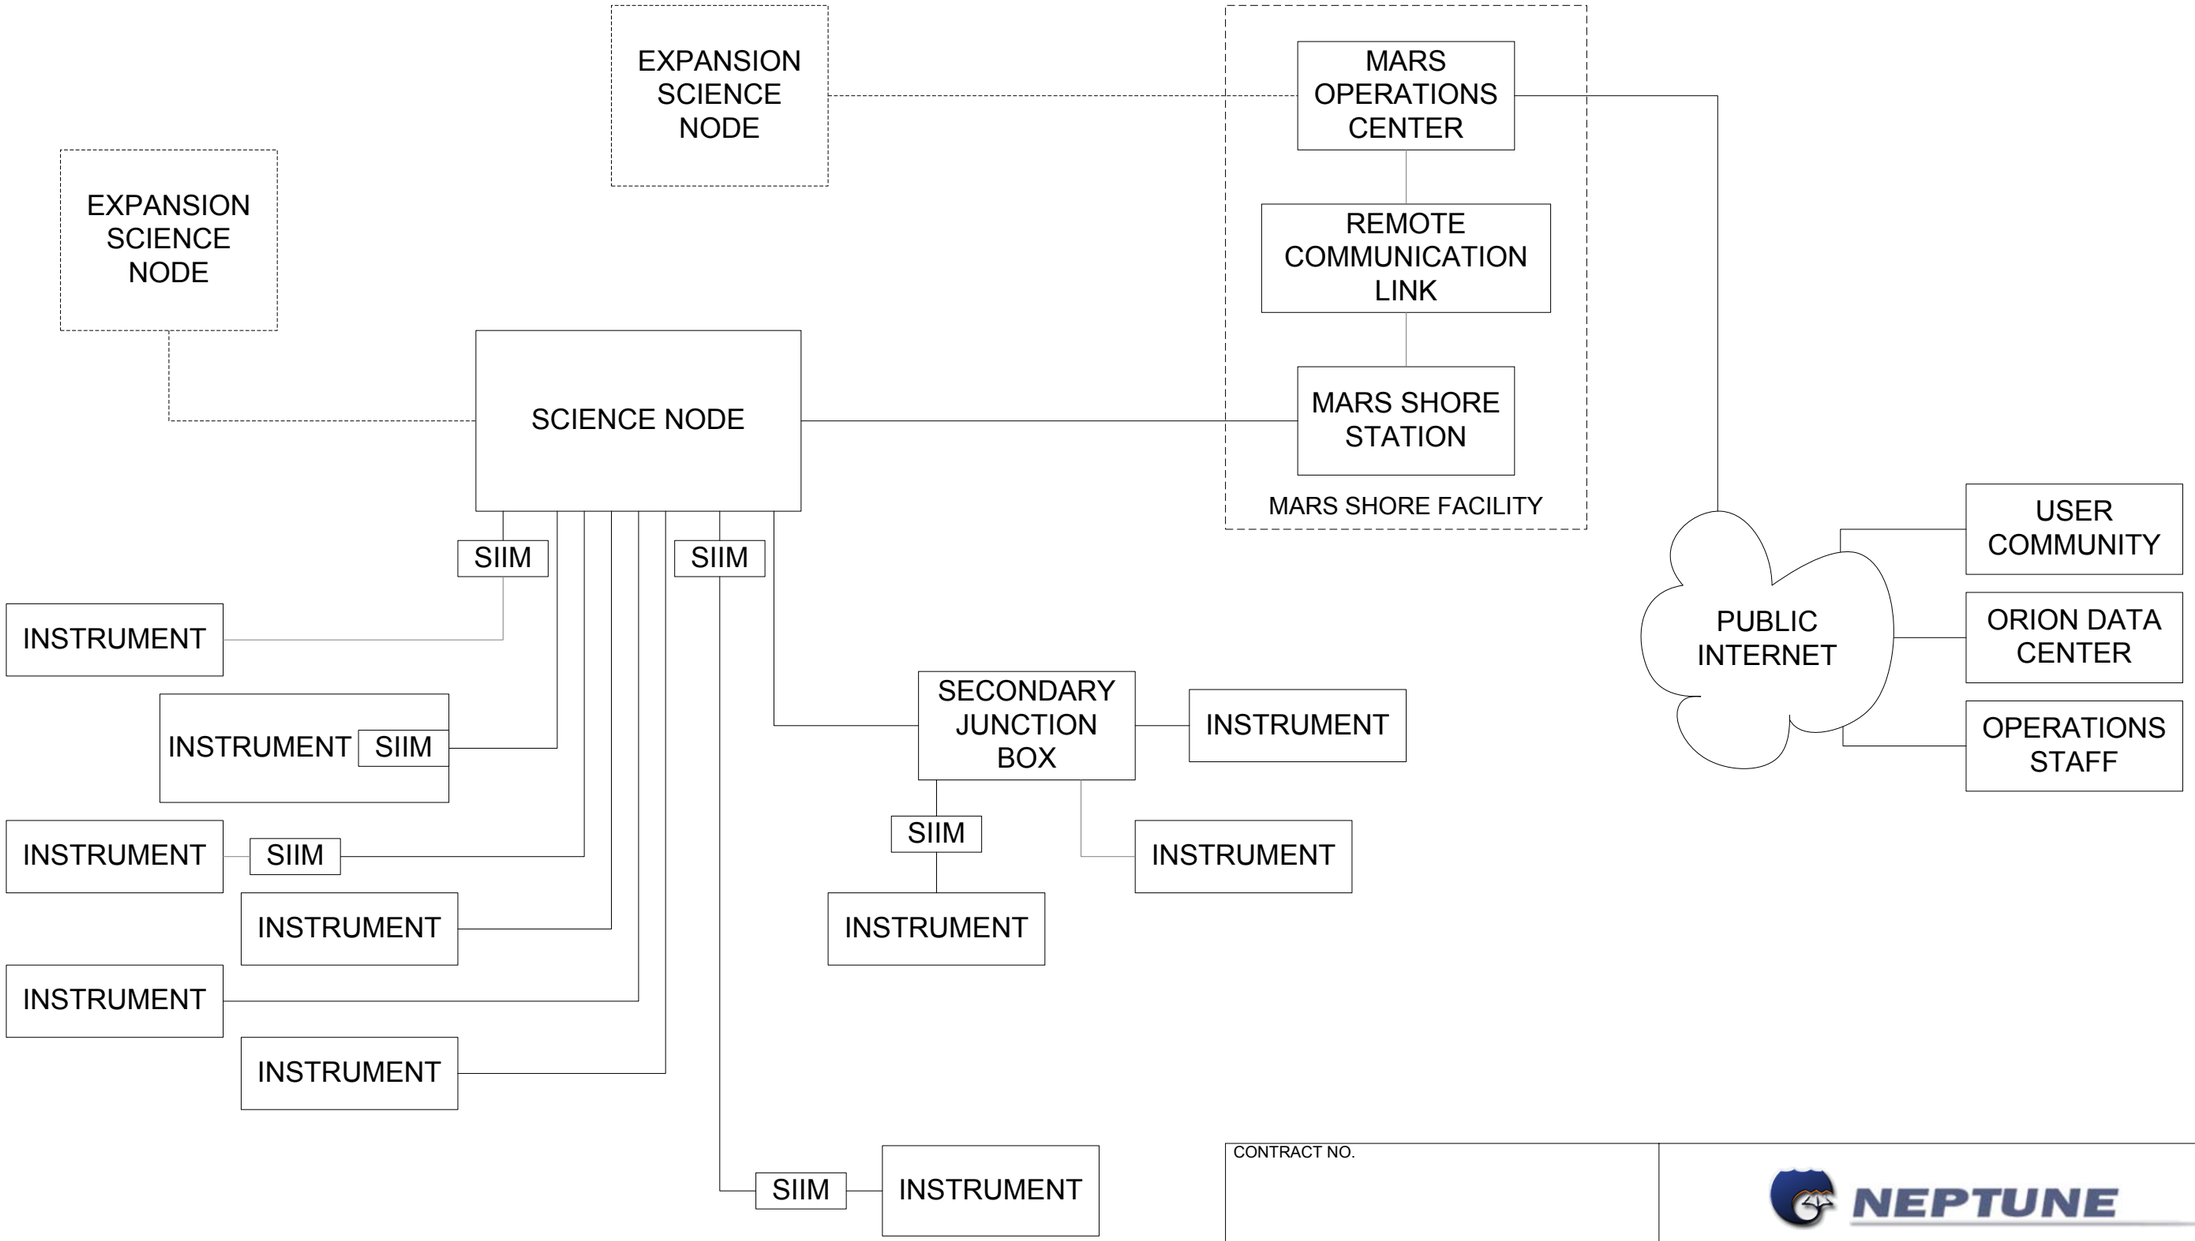

CONTRACT NO.			NEPTUNE
APPROVALS		DATE	TITLE **MARS TOP LEVEL BLOCK DIAGRAM**
DRAWN	GENE M.	01MAR04	
CHECKED			SIZE **B** / CAGE CODE / DWG. NO. 2300001 / REV. -
ENGR			
DESIGN ACTIVITY	SYSTEM ENGR		SCALE / FILE / SHEET 2 OF 4

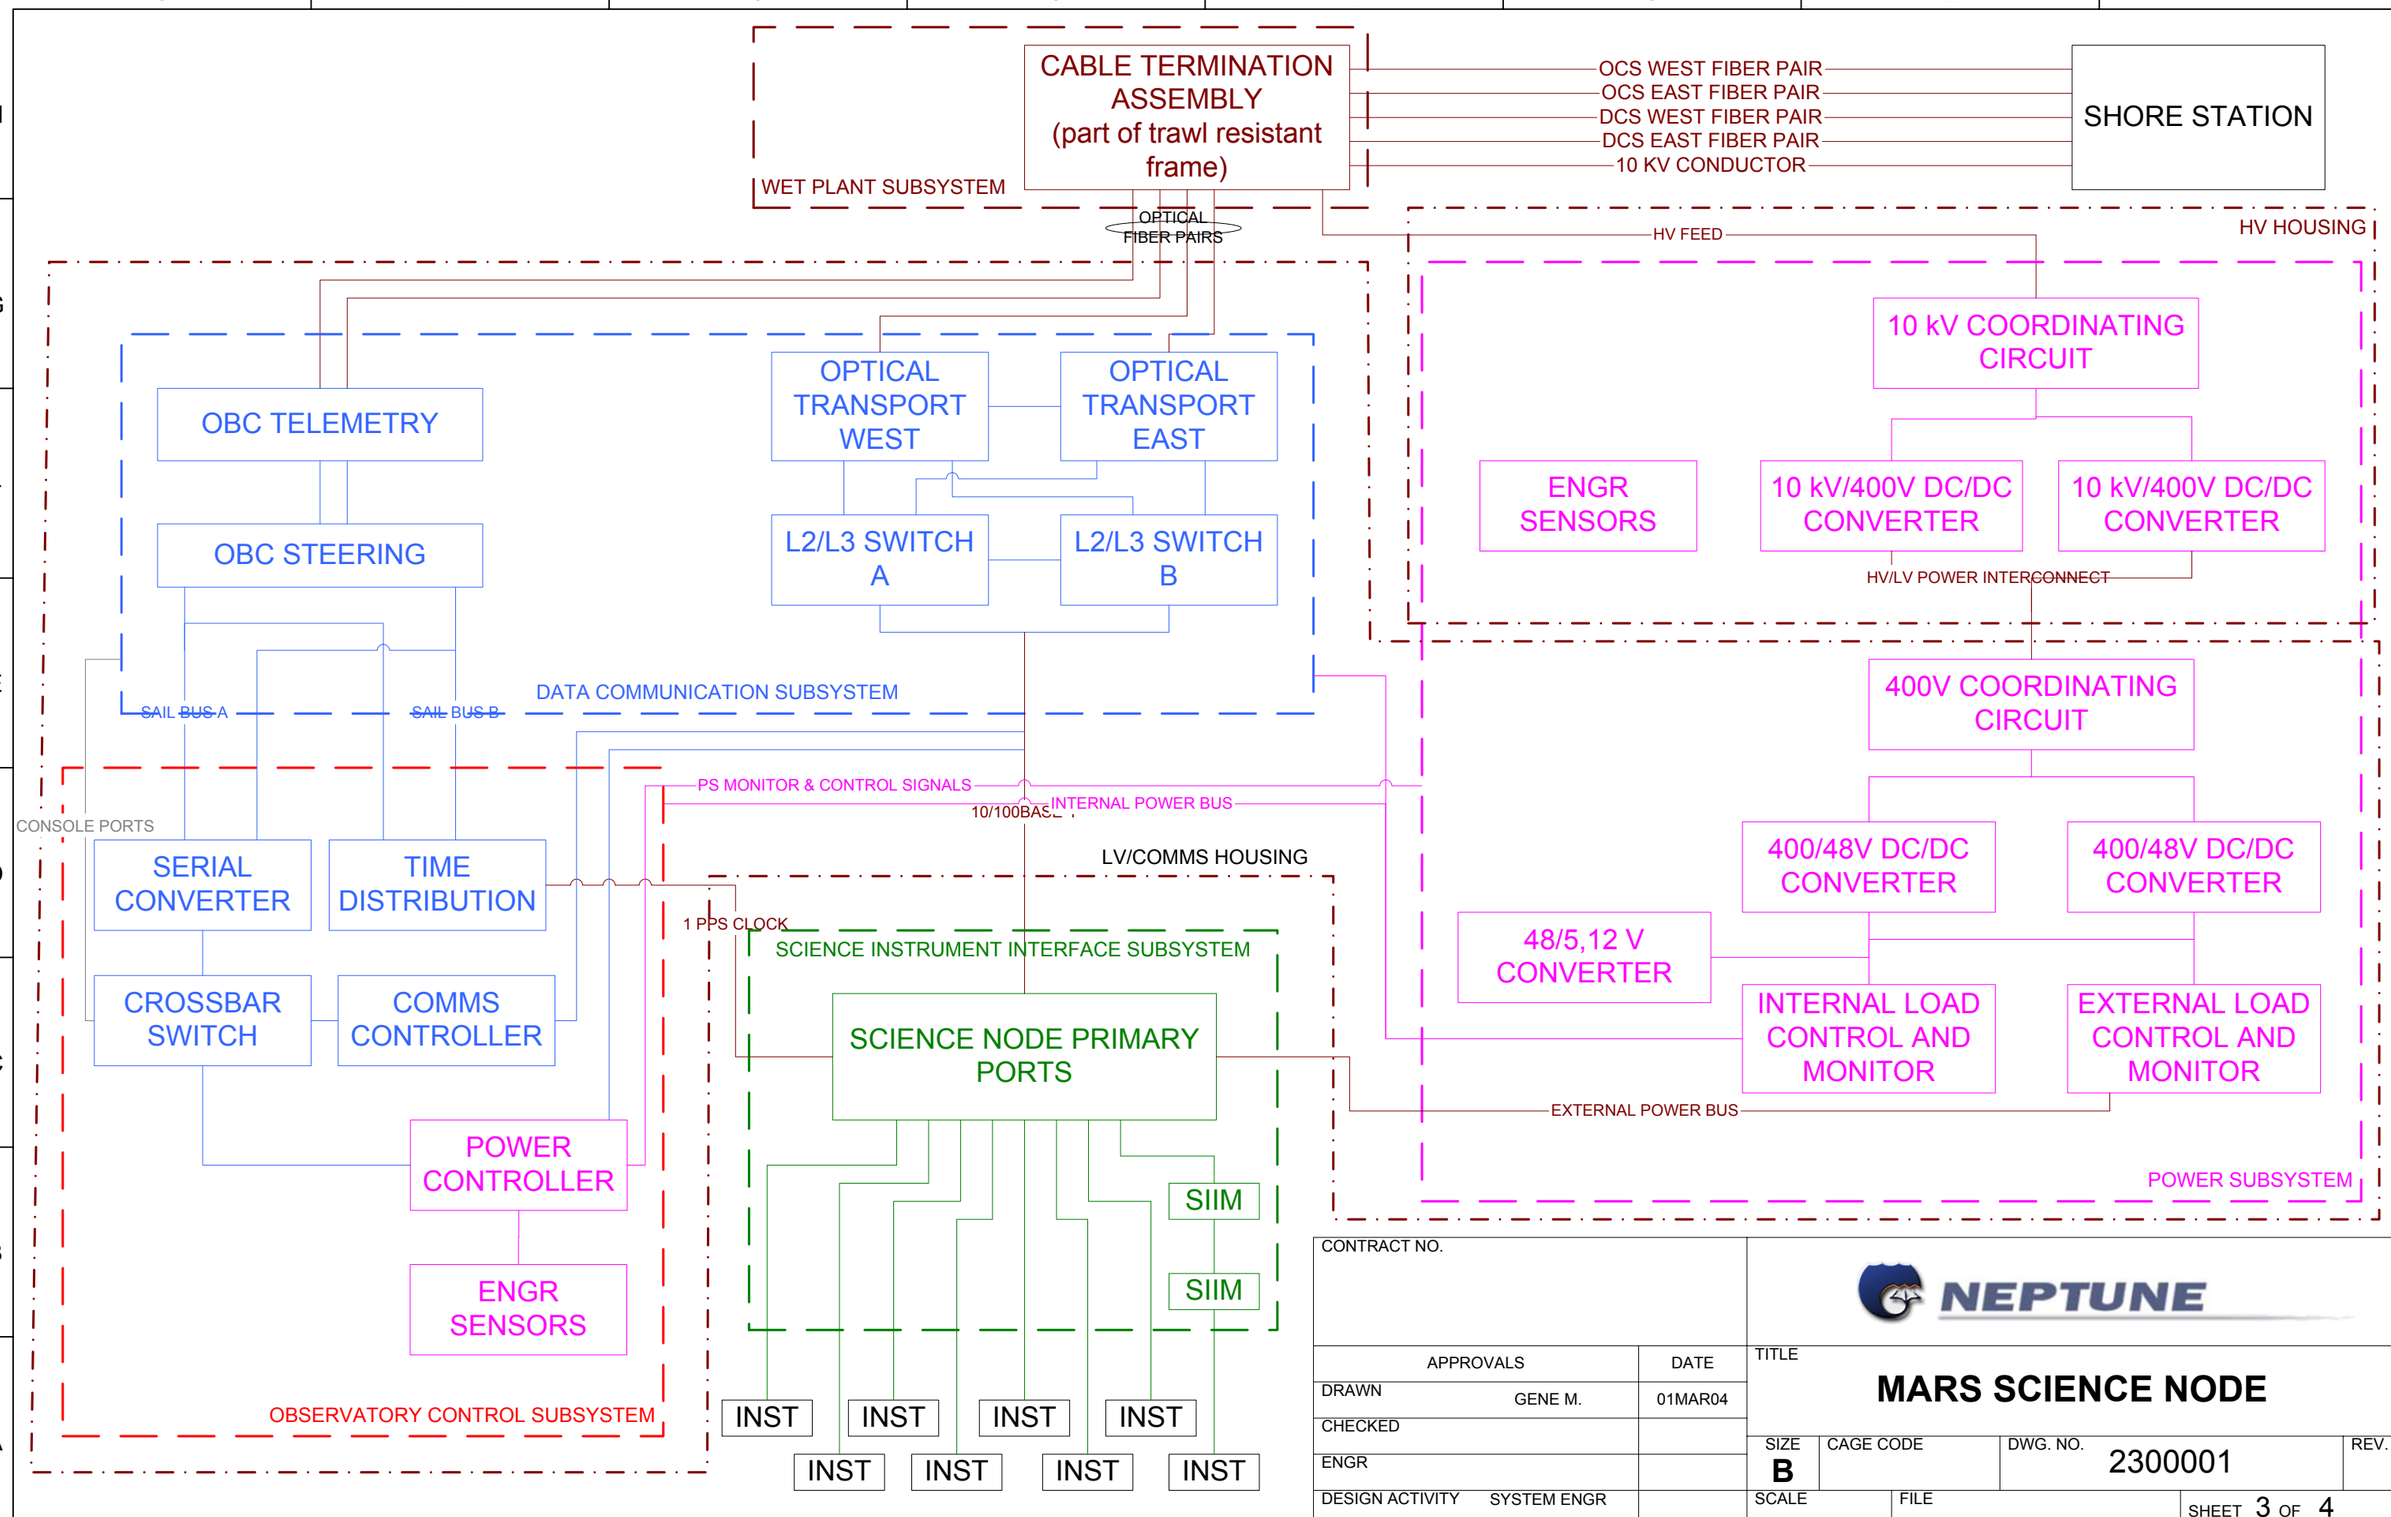

CONTRACT NO.			NEPTUNE
APPROVALS		DATE	TITLE: MARS SCIENCE NODE
DRAWN	GENE M.	01MAR04	
CHECKED			SIZE: B · CAGE CODE · DWG. NO. 2300001 · REV.
ENGR			
DESIGN ACTIVITY	SYSTEM ENGR		SCALE · FILE · SHEET 3 OF 4

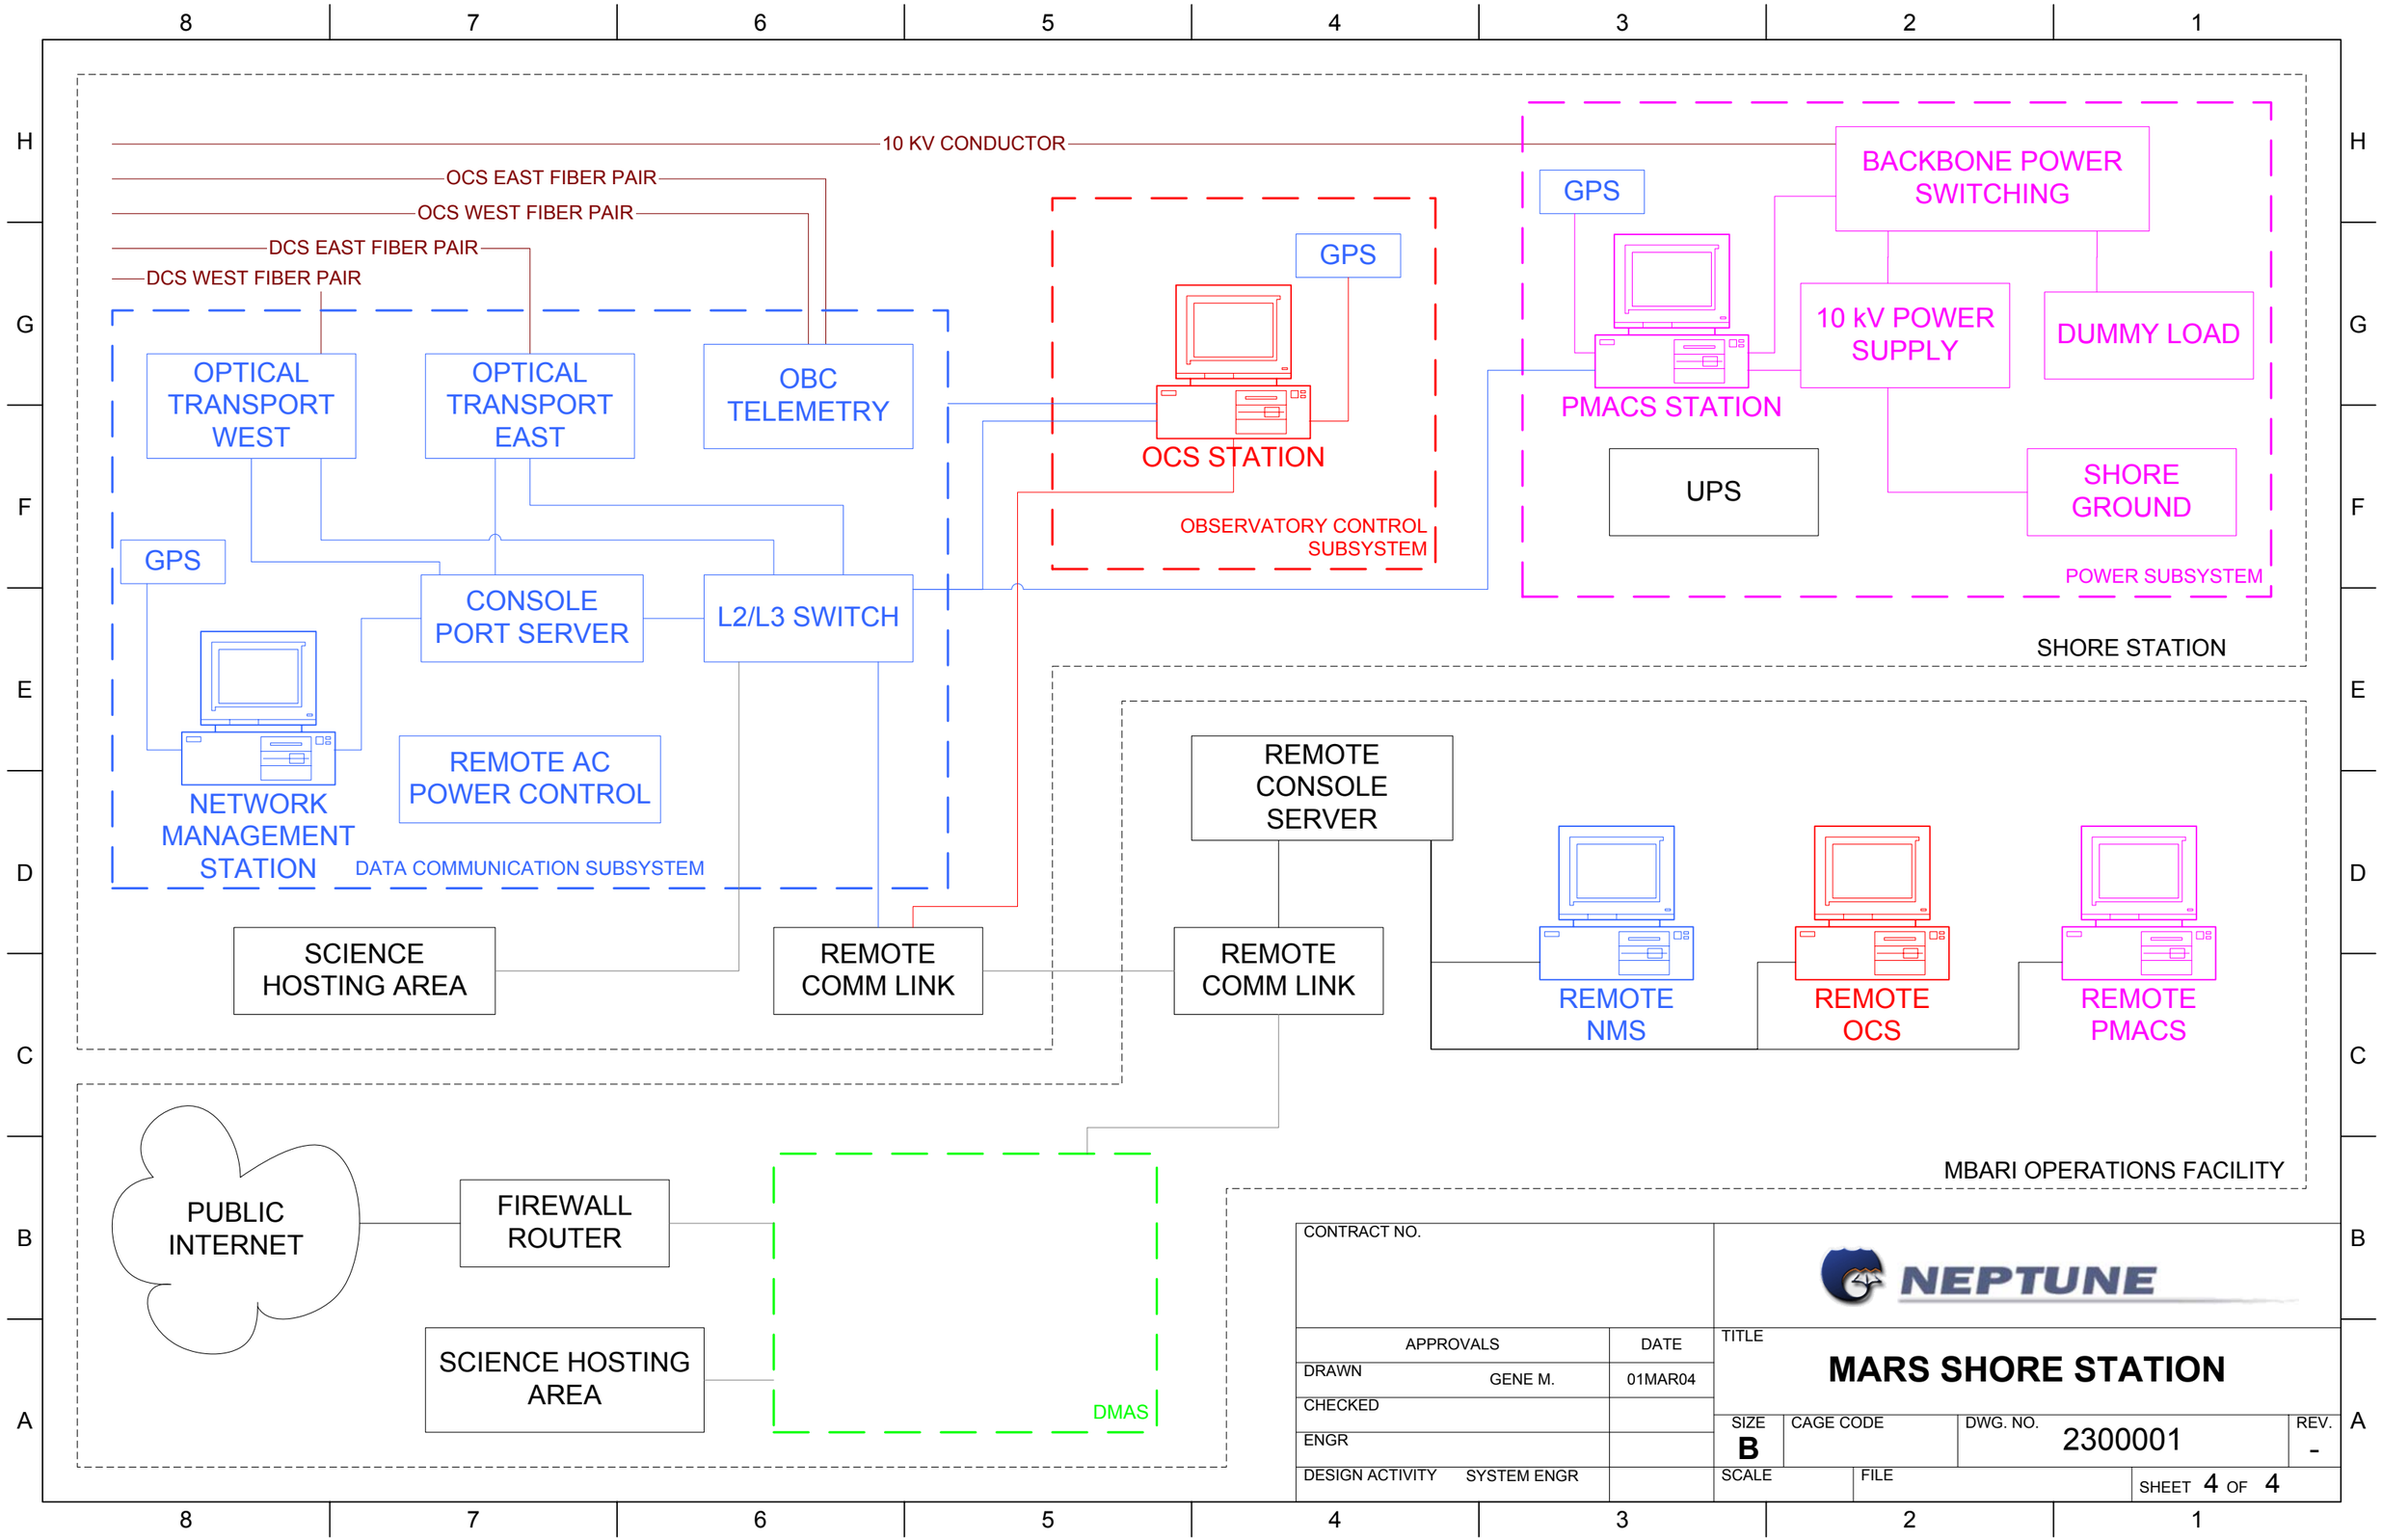

CONTRACT NO.			NEPTUNE
APPROVALS		DATE	TITLE MARS SHORE STATION
DRAWN	GENE M.	01MAR04	
CHECKED			SIZE B / CAGE CODE / DWG. NO. 2300001 / REV. -
ENGR			
DESIGN ACTIVITY	SYSTEM ENGR		SCALE / FILE / SHEET 4 OF 4