REVISION HISTORY			
REV.	DESCRIPTION	DATE	APPROVED
	INITIAL RELEASE	OCT 1, 2007	

NOTES:
1. WIRE NO. 1 IS IDENTIFIED AS “WHITE WITH RED LABEL” ON DWG. ACTUAL AS BUILT WIRE IS LABELED WITH NUMERAL “1”

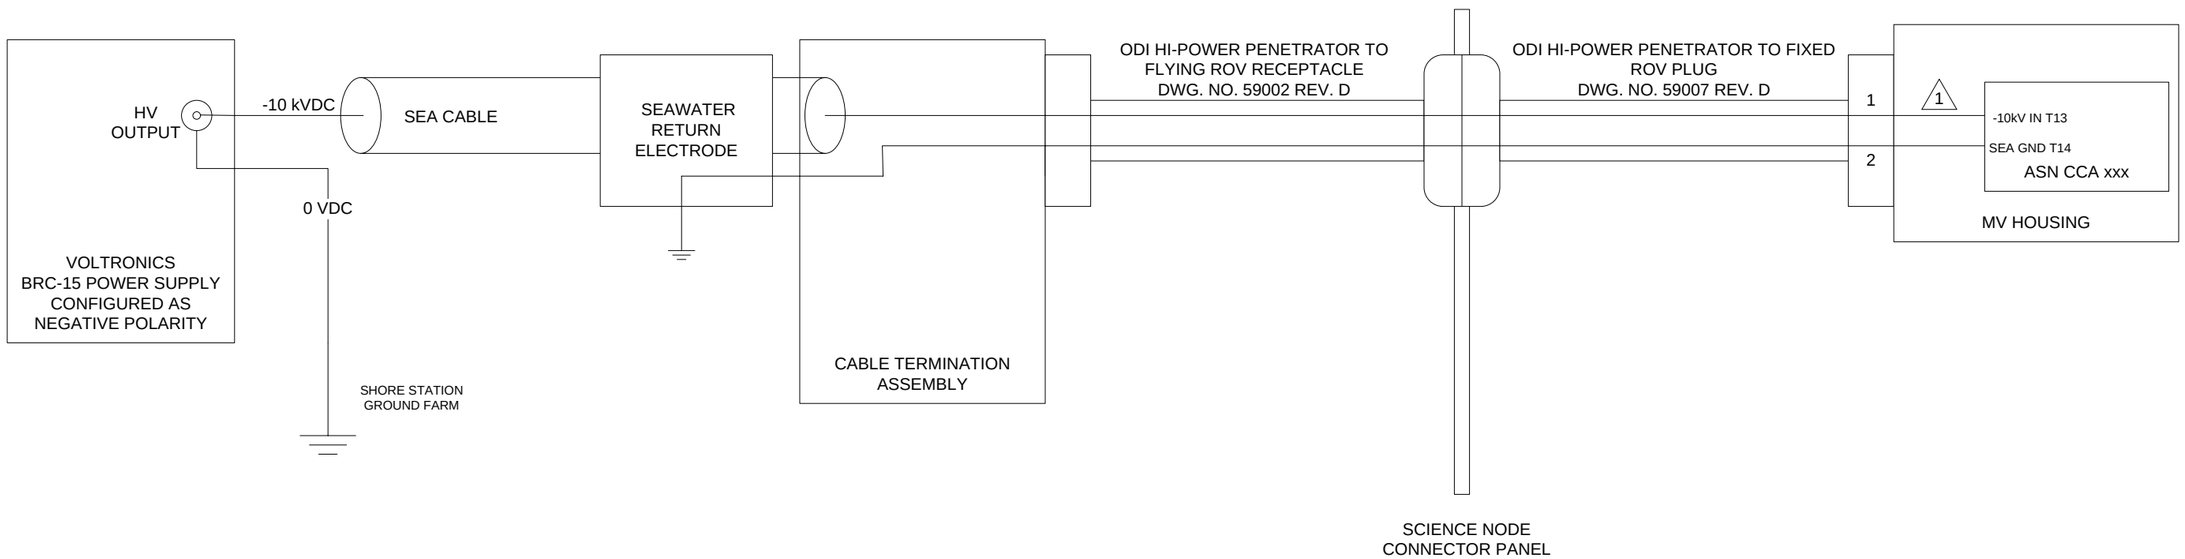

CONTRACT NO.			MARS — Monterey Accelerated Research System, Monterey Bay Aquarium Research Institute, 7700 Sandholdt Road, Moss Landing, CA 95039
APPROVALS		DATE	TITLE: MARS 10 kVDC END TO END WIRING
DRAWN	GENE M.	17APR06	
CHECKED			SIZE: B; CAGE CODE: ; DWG. NO.: 10019994; REV.: -
ENGR			
DESIGN ACTIVITY	SYSTEM ENGR		SCALE: ; FILE: ; SHEET 1 OF 1