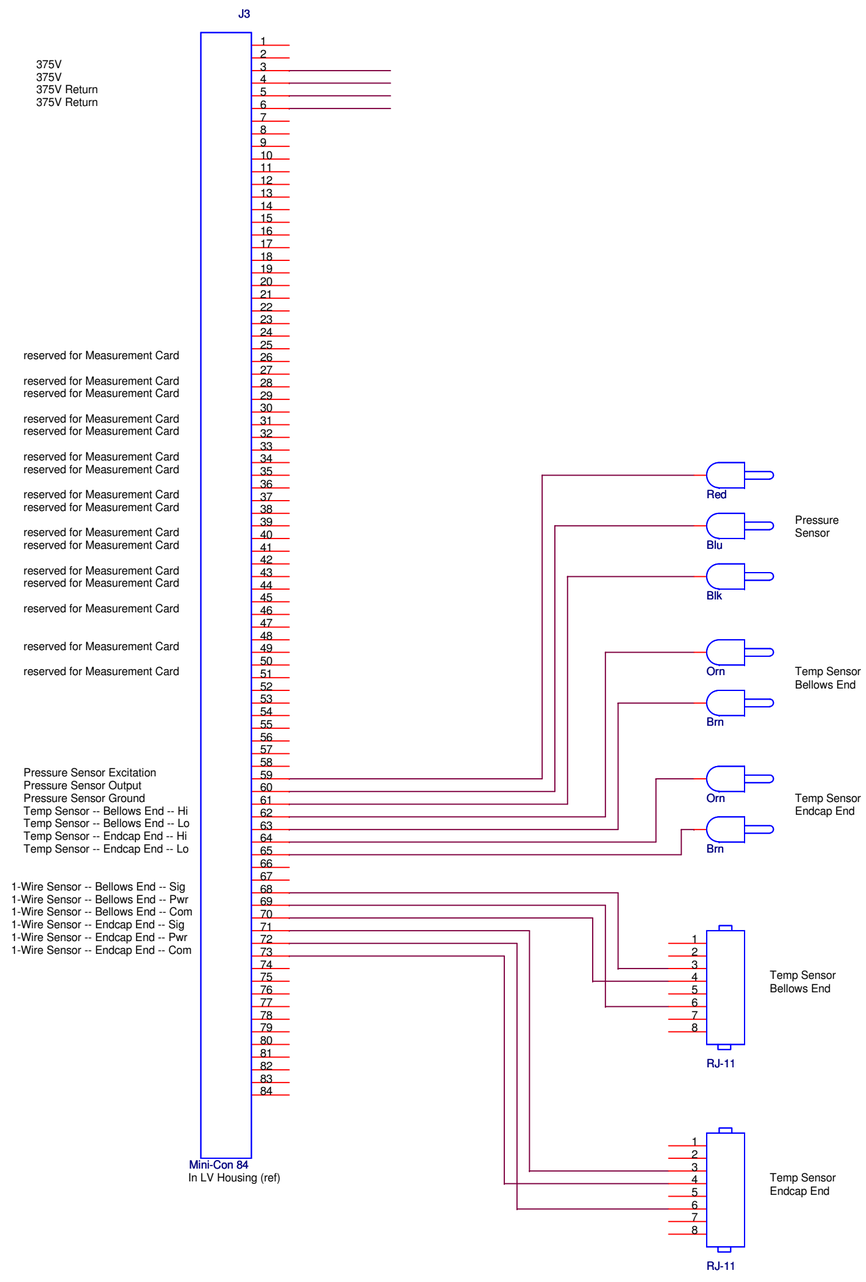

MBARI
7700 Sandholdt Rd
Moss Landing CA 95039
831-775-1730
www.mbari.org

Test Cables, MARS MV and LV System

Ed Mellinger
831-775-1730
meed@mbari.org

Size	CAGE Code	DWG NO	Rev
C	<Cage Code>	<Doc>	0

Wednesday, October 17, 2007

Scale

Sheet 1 of 1