Item	Qty	Value	Part Reference
1	1	BCB7000-1	A1
2	1	WHN300K6	A2
3	1	ST2/ST-414	A3
4	1	PS-200	A4
5	3	2-KW LI-POLYMER	A5 A6 A7
6	1	Tailcone Fairing Electronics	A8
7	1	CTD MVC Sphere	A9
8	1	GPS antenna	A10
9	1	1104001-101	A11
10	1	Battery 2-Box	A12
11	2	LPDCDM	A17 A18
12	1	MINM-DSPL	A19
13	1	Data Concentrator (DCON)	A20
14	1	Hydroscat	A21
15	1	Backscatterometer	A22
16	1	Oxygen Sensor	A23
17	1	LISST	A24
18	1	DAS BRICK	A25
19	2	CTD	A26 A27
20	2	CTD-PUMP	A28 A29
21	2	FLOW SENSOR	A30 A31
22	1	ISUS	A32
23	2	LPDCTM	A33 A34
24	1	AUV00012	W1
25	1	AUV00007	W2
26	1	AUV00013	W5
27	1	AUV00004	W6
28	1	AUV00003	W7
29	1	AUV00010	W9
30	1	AUV00008	W10
31	1	AUV00007	W11
32	1	AUV00005	W12
33	15	Cable Assembly	W3 W4 W8 W13 W14 W15 W16 W17 W18 W19 W20 W21 W22 W23 W24

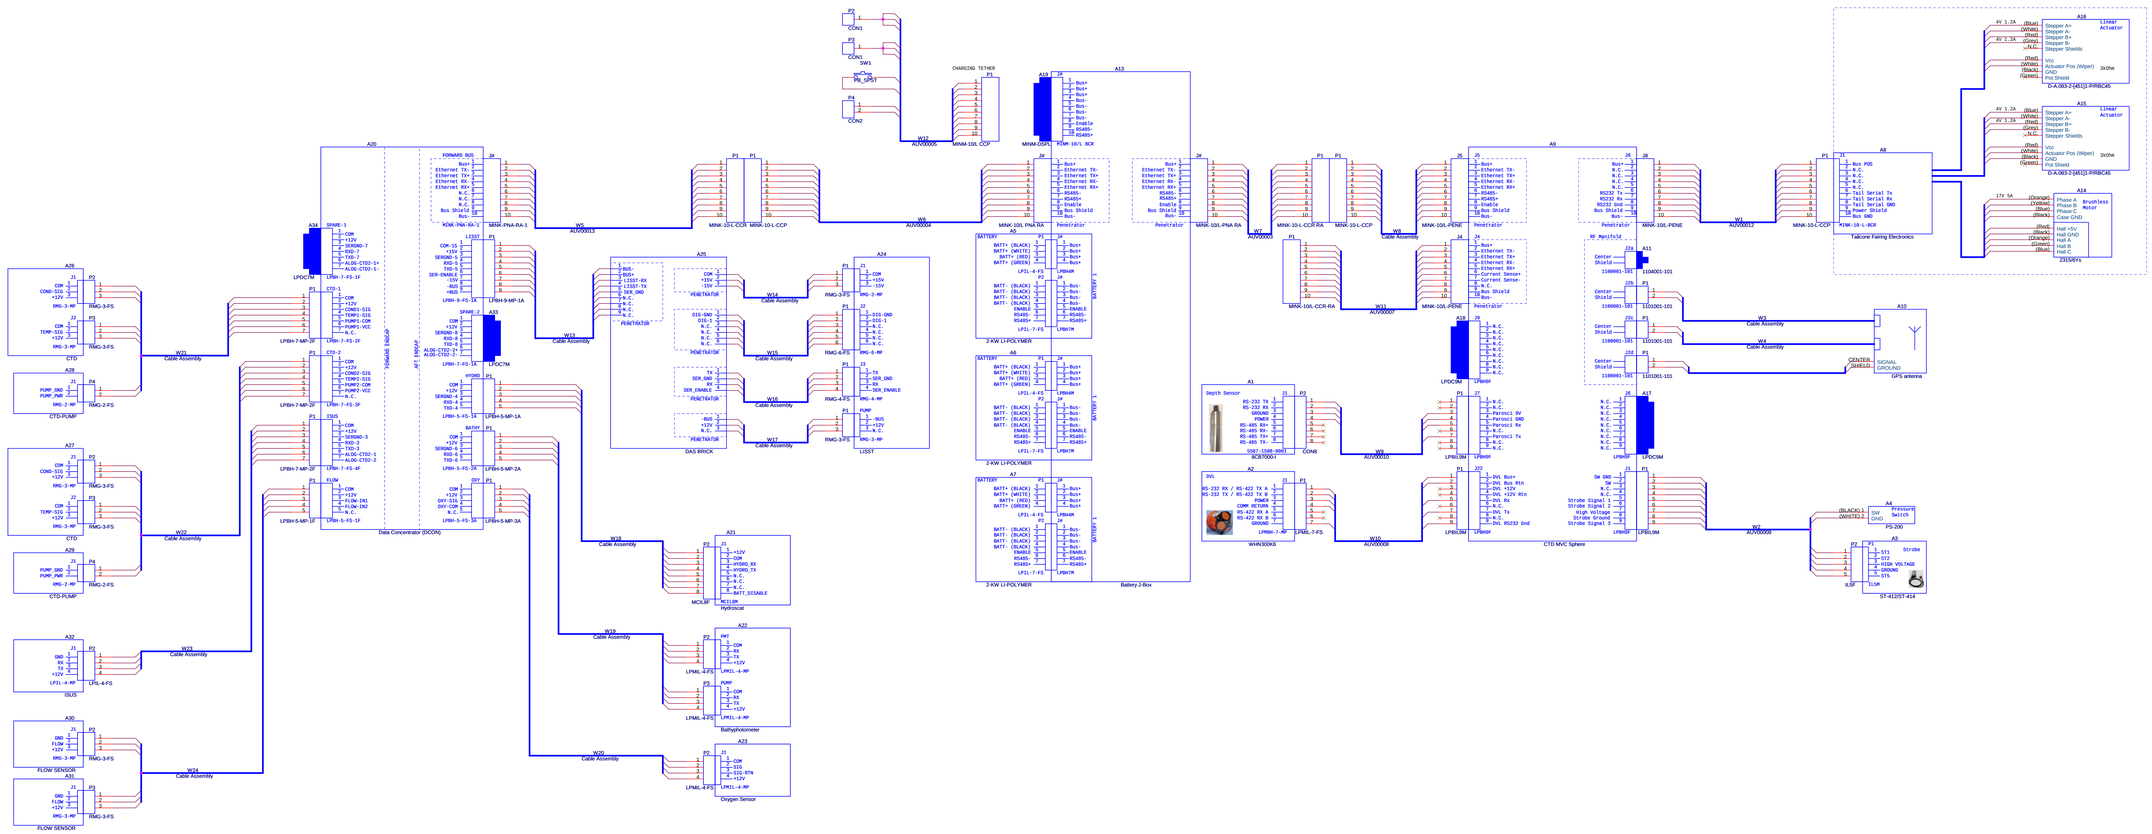

Copyright © 2005 MBARI

All information herein is considered proprietary and may not be copied or otherwise transmitted without the express permission of Monterey Bay Aquarium Research Institute.

M B A R I

Designed by: Lance McBride

Drawn by: Lance McBride

Rev.	Date	Description
A	TBD	Initial Release

Monterey Bay Aquarium Research Institute
7700 Sandholdt Rd., Moss Landing, CA 95039-9644

Title: Docking AUV

Size	Document Number	Rev
E	<Doc>	A

Date: Tuesday, January 18, 2005 Sheet 1 of 1