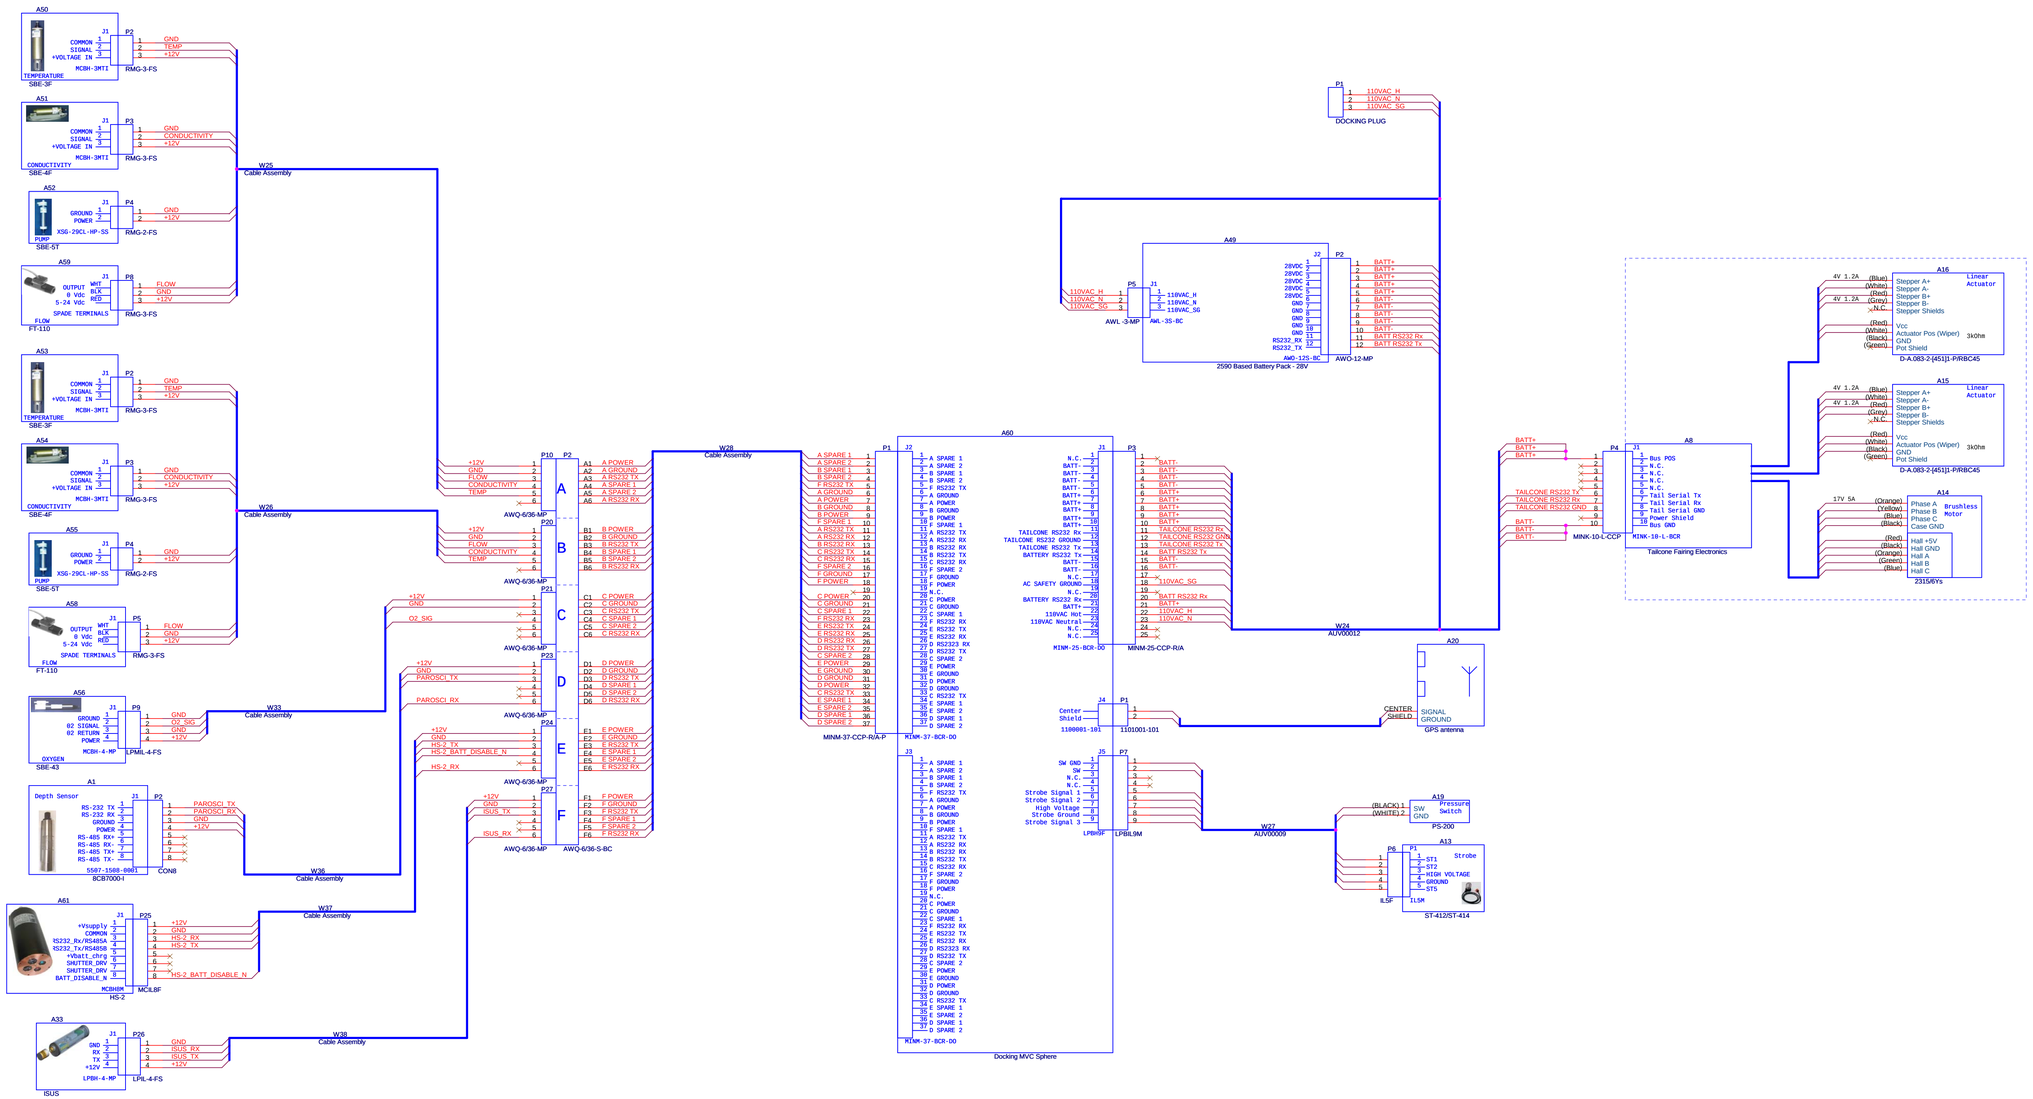

Copyright © 2005 MBARI

All information herin is considered proprietary and may not be copied, duplicated, or transmitted without the express permission of Monterey Bay Aquarium Research Institute.

Rev.	Date	Description
XA	02/03/2004	Initial Release

Monterey Bay Aquarium Research Institute
7700 Sandholdt Rd., Moss Landing, CA 95039-9644

Title: Docking AUV

Designed by: Lance McBride

Drawn by: Lance McBride

Size	Document Number	Rev
D	<Doc>	XA

Date: Thursday, February 03, 2005 Sheet 1 of 1