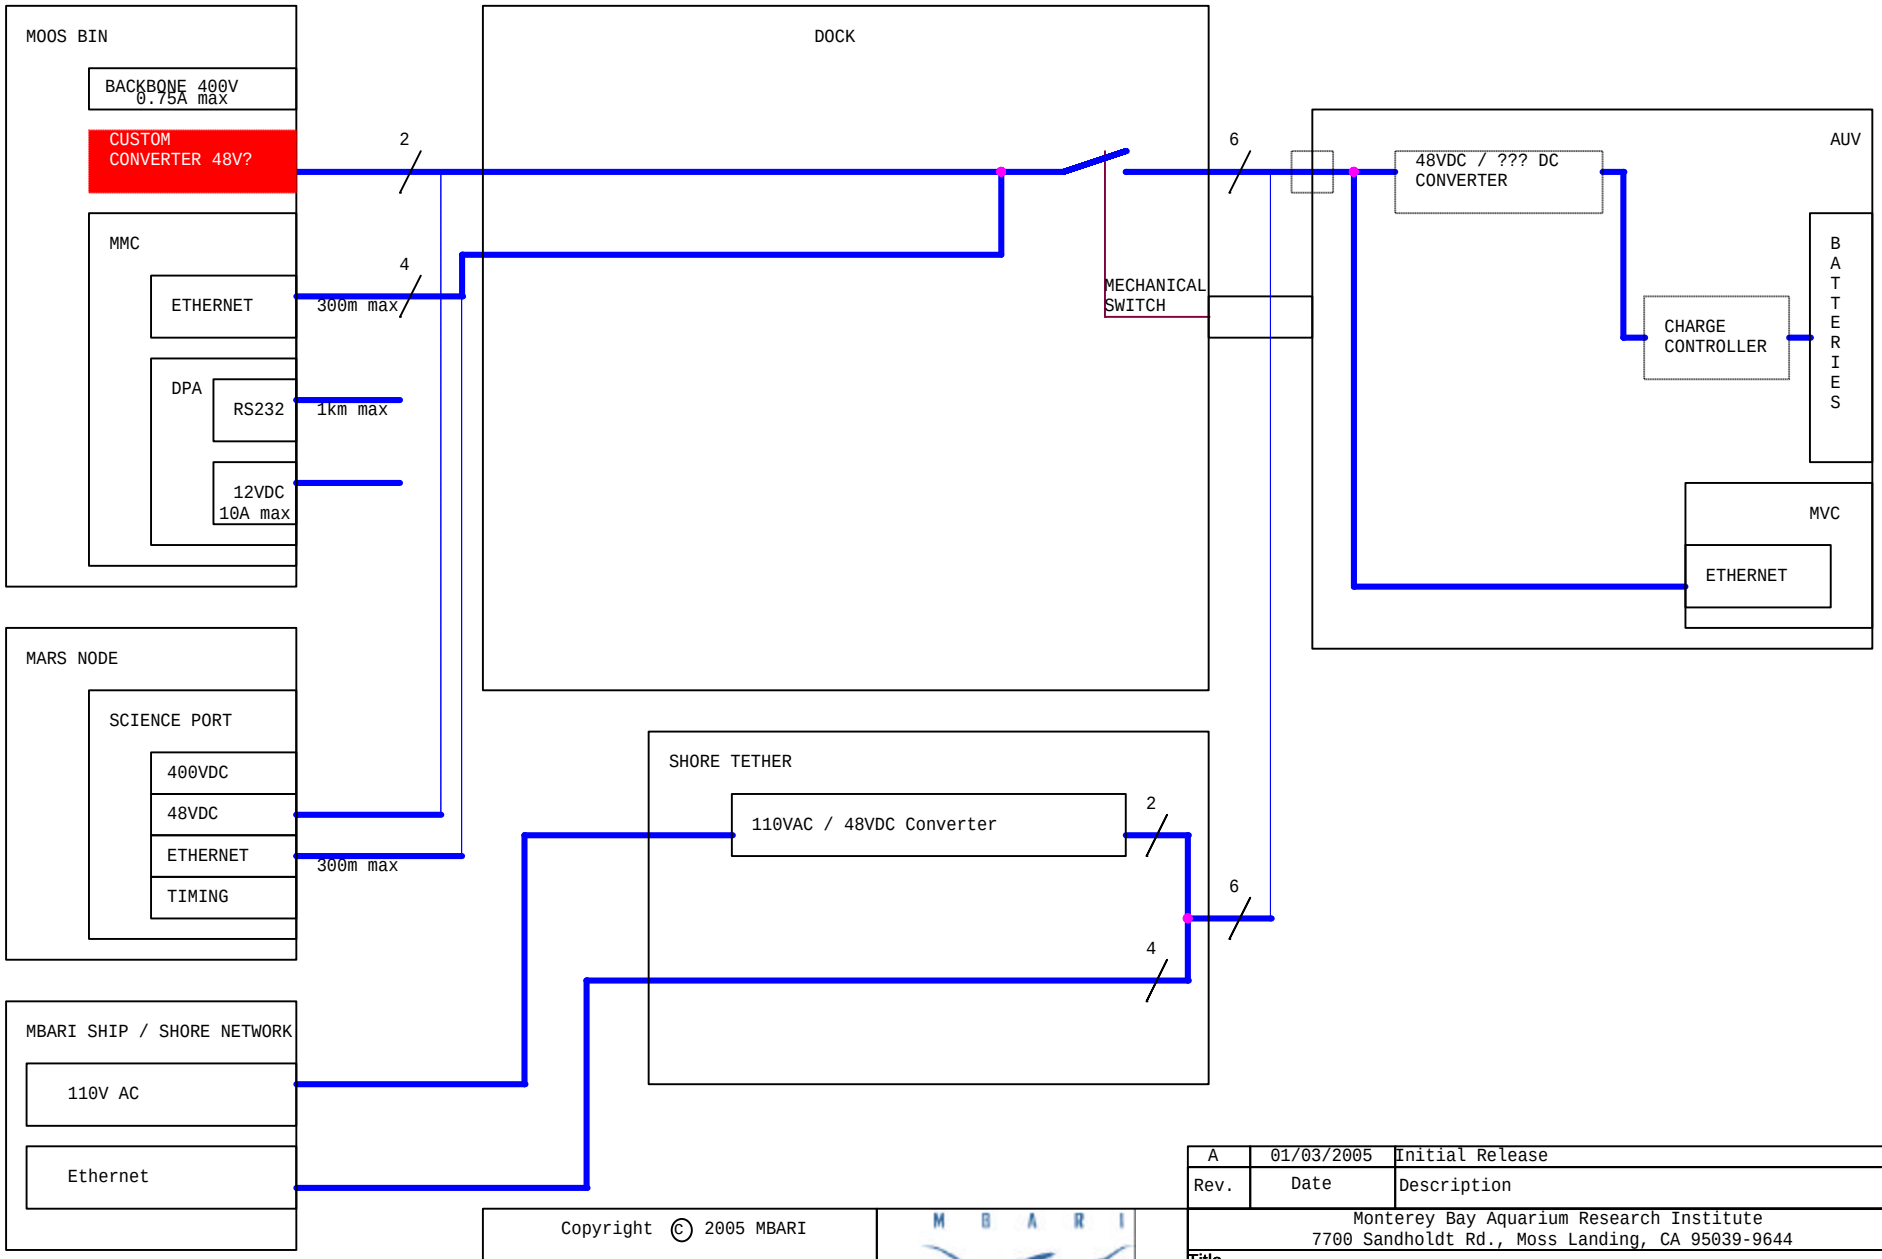

Rev.	Date	Description
A	01/03/2005	Initial Release

Copyright © 2005 MBARI

All information herin is considered proprietary and may not be copied, duplicated, or transmitted without the express permission of Monterey Bay Aquarium Research Institute.

Designed by: Lance McBride

Drawn by: Lance McBride

Monterey Bay Aquarium Research Institute
7700 Sandholdt Rd., Moss Landing, CA 95039-9644

Title: AUV Dock with Vehicle Block Diagram Alternative 4

Size: A

Document Number: <Doc>

Rev: XA

Date: Monday, January 03, 2005

Sheet 1 of 1