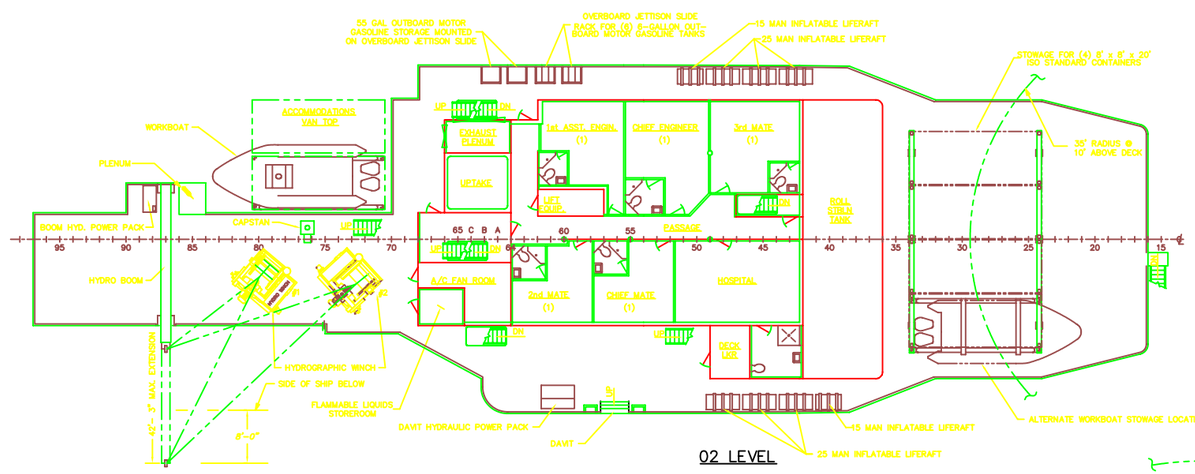

02 LEVEL

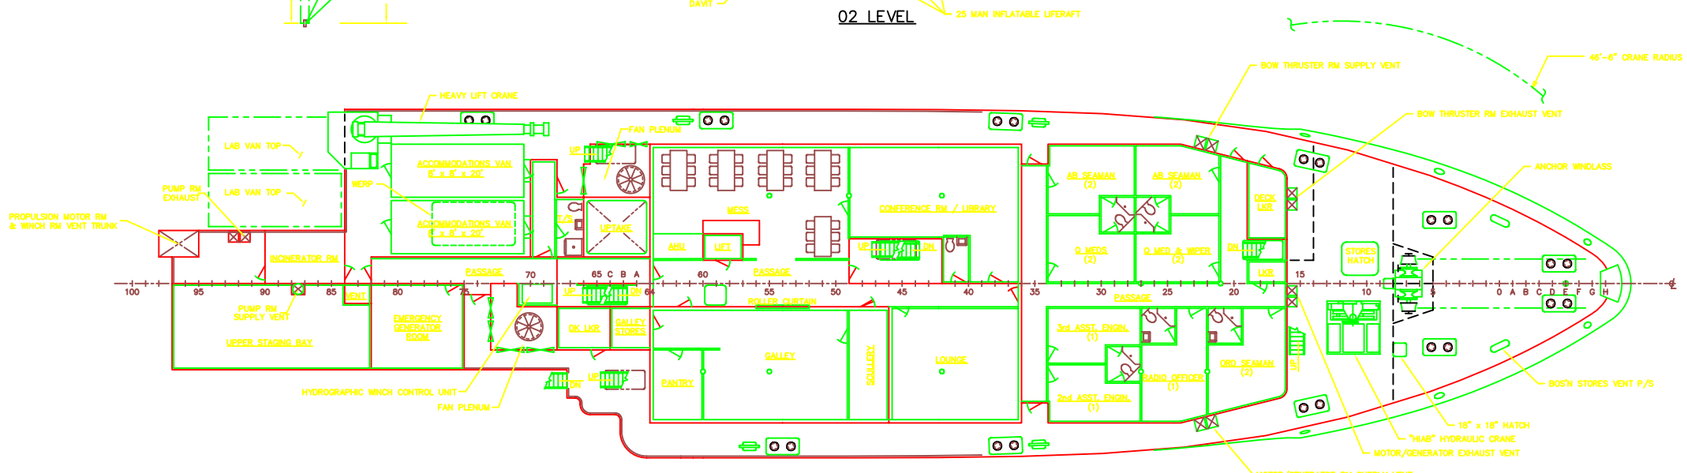

FOCSLE DECK (01 LEVEL)

AutoCAD File Name	THE GLOSTEN ASSOCIATES, Inc. CONSULTING ENGINEERS SERVING THE MARINE COMMUNITY		
71103-3A.DWG	600 Mutual Life Building • 605 First Avenue • Seattle, Washington 98104-2224		
Plotting Scale	Scale	Drawing No.	Rev
1=96	1/8" = 1'-0"	9171-103 Sheet 3 of 4	--