THE INFORMATION CONTAINED IN THIS DRAWING IS THE SOLE PROPERTY OF MBARI ANY REPRODUCTION IN PART OR WHOLE WITHOUT THE WRITTEN PERMISSION OF MBARI IS PROHIBITED.

REVISIONS			
REV.	DESCRIPTION	DATE	APPROVED
	INITIAL RELEASE		

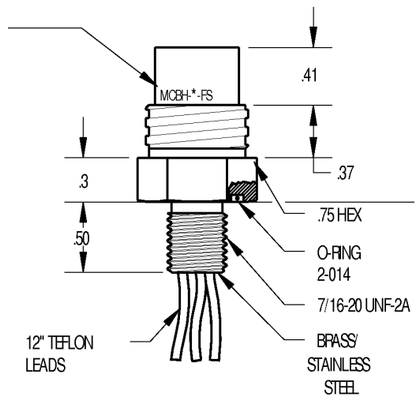

Molex C-Grid Female Box Crimp Terminals
(Molex P/N 16-02-1125)
(Digi-Key P/N WM2554-ND)
in
Molex 10 Pin Straight Header Housing (0.100")
(Molex P/N 50-57-9010)
(Digi-Key P/N WM2808-ND)

MCBH-5-FS

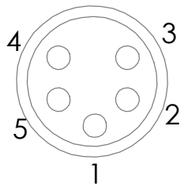

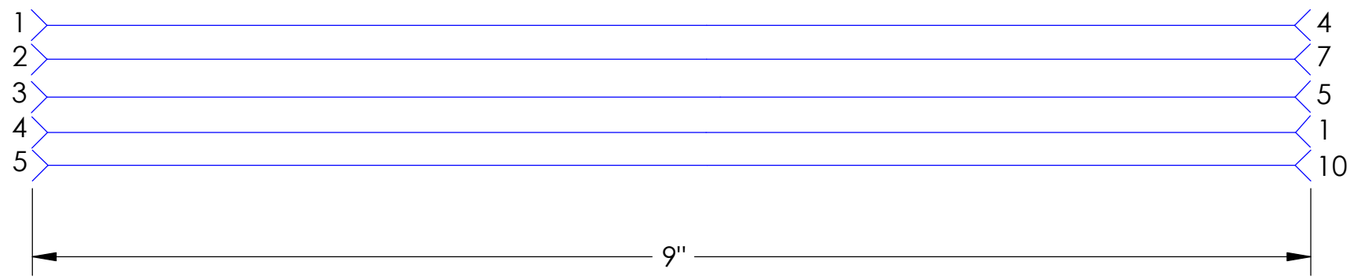

10 Pin Plug for 10 Pin
0.100" PCB Header

Pin	Function
1	GND
2	Tx
3	Rx
4	RTS
5	CTS

Pin	Function
1	V+
4	GND
5	Tx
7	Rx
10	CTS
All Other Pins Are NC	

BILL OF MATERIALS

Shop / Q.C.		UNLESS OTHERWISE SPECIFIED TOLERANCES ARE:		APPROVALS	DATE
Inspector		1 PLACE DIM ±1/16 | 2 PLACE DIM ±.02 | 3 PLACE DIM ±.005 | ANGLES ±1°		DRAWN JAH	10/18/04
Shop Foreman		1. DIMENSIONS ARE IN INCHES		ENGINEER JAH	10/18/04
Engineer		2. DIMENSION LIMITS HELD AFTER PLATING.		CHECKED	
		3. REMOVE BURRS AND SHARP EDGES .015 MAX.		PROJECT NO. 900434	
NEXT ASSY Description	NEXT ASSY Number	4. MACHINED FILLET RADII .0150-.030.		PROJECT MOOS VP	
		5. MACHINED DIAMETERS ON A COMMON CENTERLINE CONCENTRIC WITHIN .OO5			
		6. PERPENDICULARITY & PARALLELISM OF MACHINED SURFACES .002 PER INCH. MAX .012 INCHES FOR SINGLE SURFACE.			
Application		DO NOT SCALE DRAWING		WEIGHT	

Monterey Bay Aquarium Research Institute
MBARI
7700 Sandholdt RD.
Moss Landing, CA 95039
PH: (831) 775-1700

Telemetry Can Wiring

SIZE	DWG. NO.	REV.
B	1002611	

SCALE 1:1 | CAD FILE: MECH ENG ON TORNADO | SHEET 1 OF 1