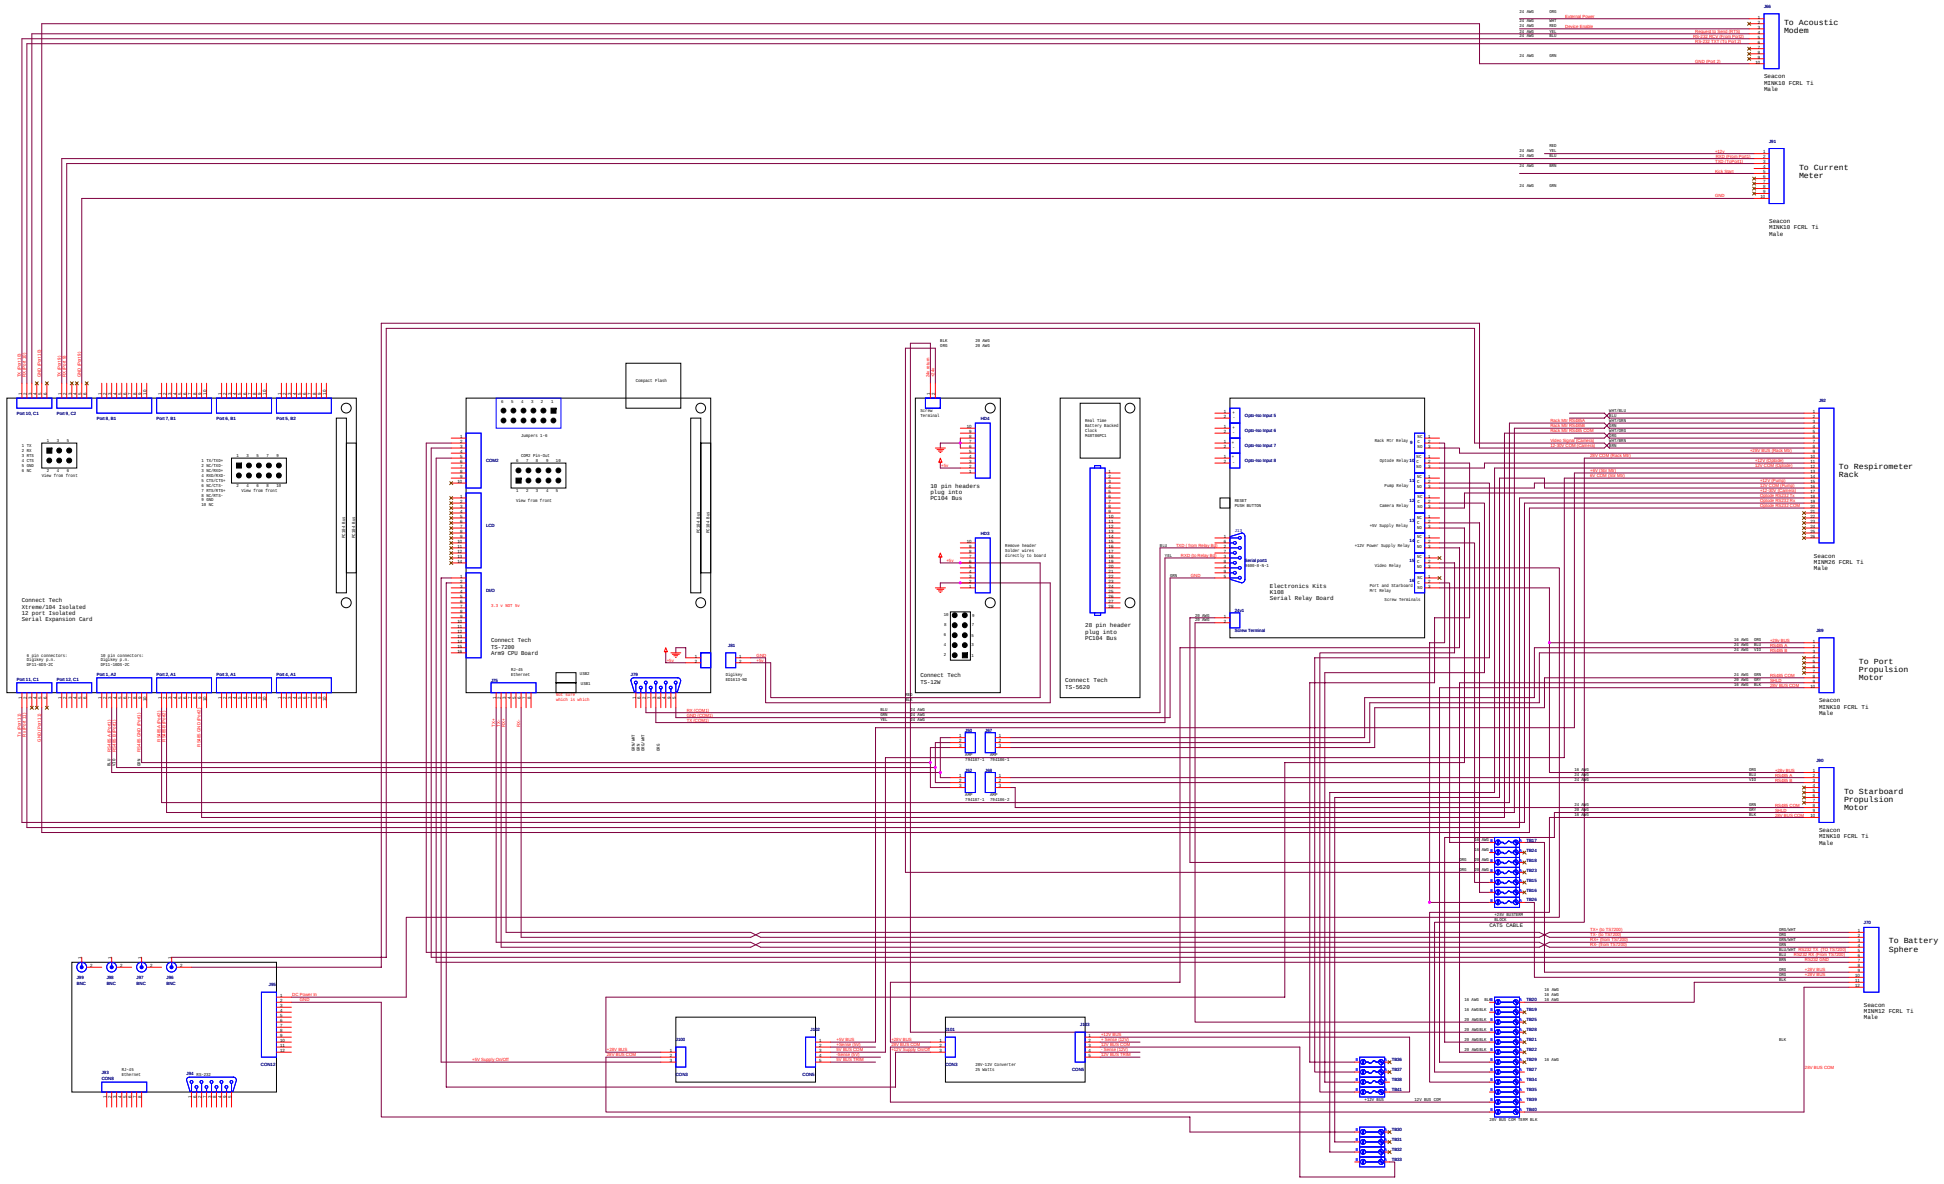

Disclaimer: Alaska Shallow, LLC

Title: Benthic Rover Electronics Sphere December

Size	Document Number	Rev
B	1000A10	1.0.0

Date: Wednesday, October 11, 2006 Sheet 1 of 1