| ZONE | REV. | REVISIONS DESCRIPTION | DATE | APPROVED |
|---|---|---|---|---|
| | | | | |
| | | | | |

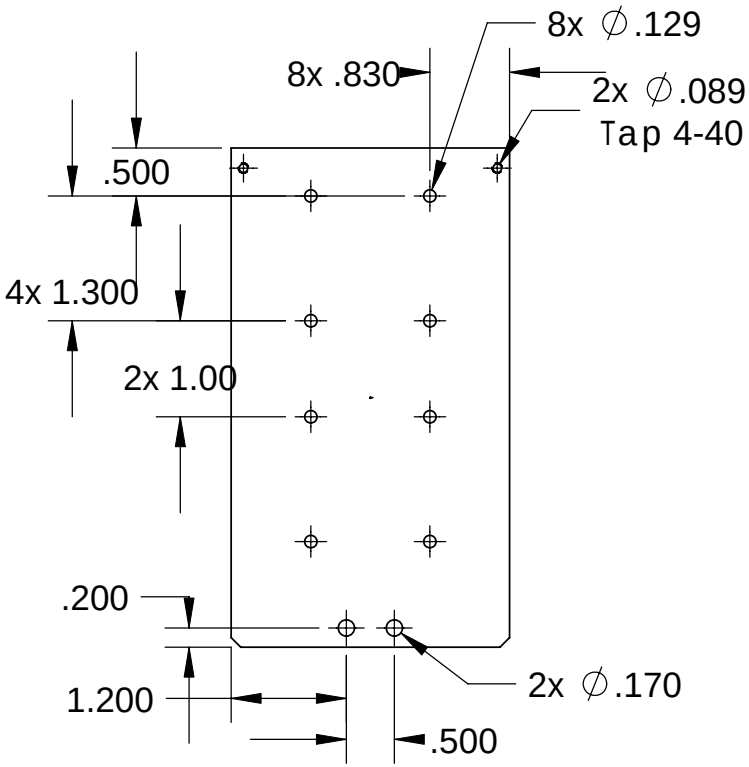


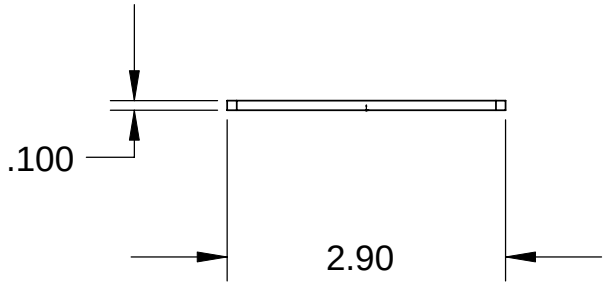


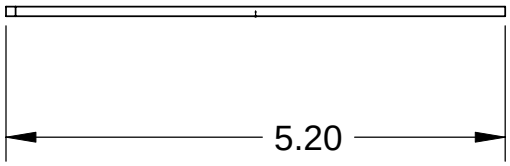


6061-T6 Aluminum

| | | | | |
|---|---|---|---|---|
| | | DIMENSIONS ARE IN INCHES<br>TOLERANCES:<br>FRACTIONAL ±<br>ANGULAR: MACH ± BEND ±<br>TWO PLACE DECIMAL ±<br>THREE PLACE DECIMAL ± | APPROVALS DATE<br>DRAWN<br>CHECKED<br>ENGINEER | **Monterey Bay Aquarium Research Institute**<br>**MBARI**<br>**7700 Sandholdt RD.**<br>**Moss Landing, CA 95039**<br>**PH: (831) 775-1700** |
| | | MATERIAL -- | PROJECT NO. 900737<br>PROJECT | Rover Strobe Base Plate |
| NEXT ASSY | USED ON | FINISH -- | | SIZE **A** DWG. NO. 10020089 REV. REV |
| APPLICATION | | DO NOT SCALE DRAWING | WEIGHT | SCALE:1:2 WEIGHT: SHEET 1 OF 1 |

Status: