THE INFORMATION CONTAINED ON THIS DRAWING IS CONSIDERED PROPRIETARY OF GREENE, TWEED & CO. IN THAT THESE ITEMS, COMPONENTS AND PROCESSES WERE DEVELOPED AT PRIVATE EXPENSE. THIS INFORMATION SHALL NOT BE RELEASED, DISCLOSED OR DUPLICATED FOR PROCUREMENT OR MANUFACTURING. REPRODUCTION HEREOF, IN WHOLE OR IN PART, SHALL BE MARKED WITH THIS LEGEND.

WEB5672-0367

REVISIONS

REV	DESCRIPTION	APPROVED BY:	DATE:

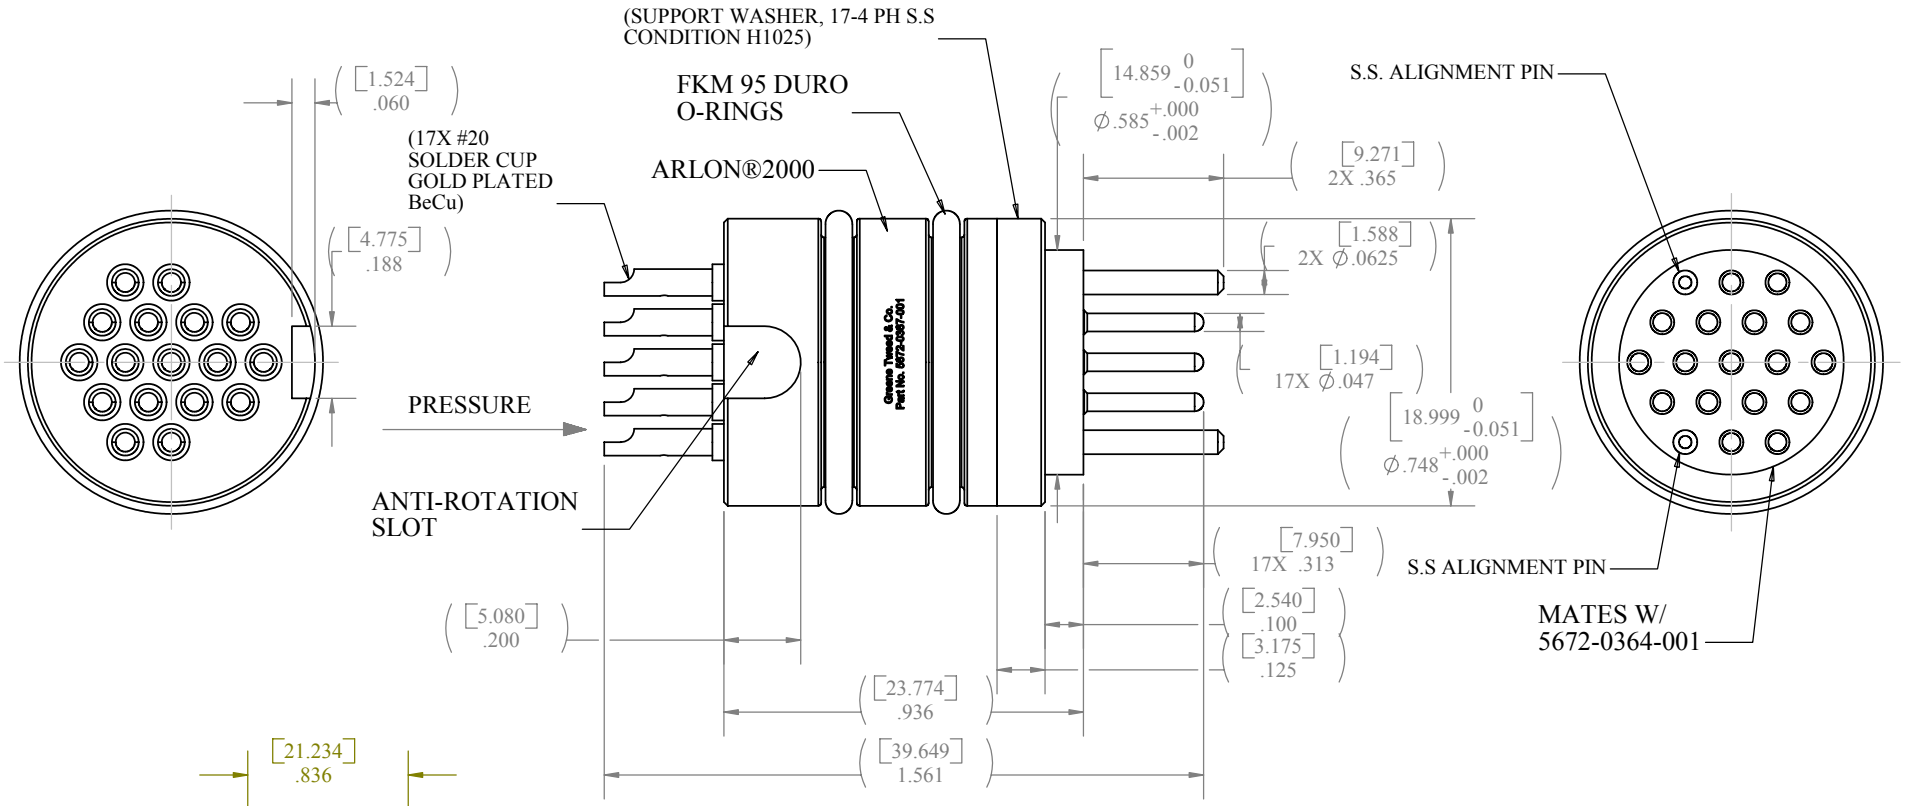

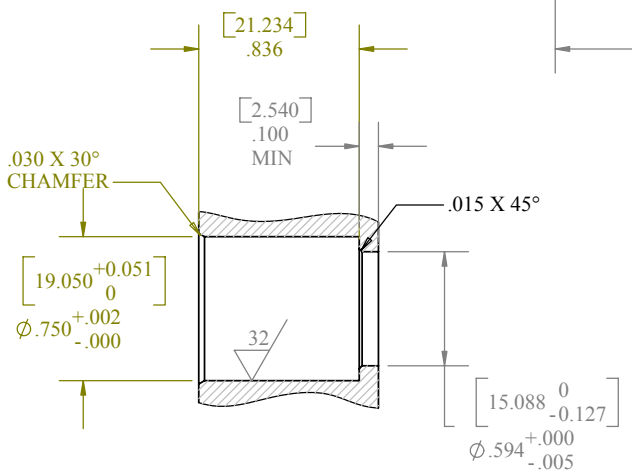

MOUNTING DETAIL

UNSPECIFIED TOLERANCES
.X ±.030 .XXX ±.005 FINISH 63
.XX ±.015 .XXXX ±.0005 ANGLES: 1/2°

ALL DIMENSIONS ARE IN INCHES [mm]
INSIDE CORNERS ARE .030 MAX.
EDGE BREAK: .015 MAX. X 45° STD. PARTS
OR .005 X 45° SCREW MACHINE PARTS
REMOVE ALL BURRS
GD&T PER ASME Y14.5M - 1994
ALL DIAMETERS TO BE: .005 ℄

Greene Tweed — The Inside Advantage
1930 RANKIN ROAD
HOUSTON, TEXAS
77073

Seal-Connect®

TITLE:
17-PIN CONNECTOR W/SUPPORT WASHER, #18 PINS X #20 SOLDER CUPS X ∅.748 X 1.561

DRAWN:	DATE:				
CHECKED:	DATE:	MATERIAL(S): NOTED	CORRESPONDING P/N: 5672-0367-001		SCALE: 2:1
APPROVED:	DATE:	SIZE: A	FORMERLY:	DWG. NO.: WEB5672-0367	REV.: 0

NEXT ASSEMBLY

FORM: EN0015 REV: A