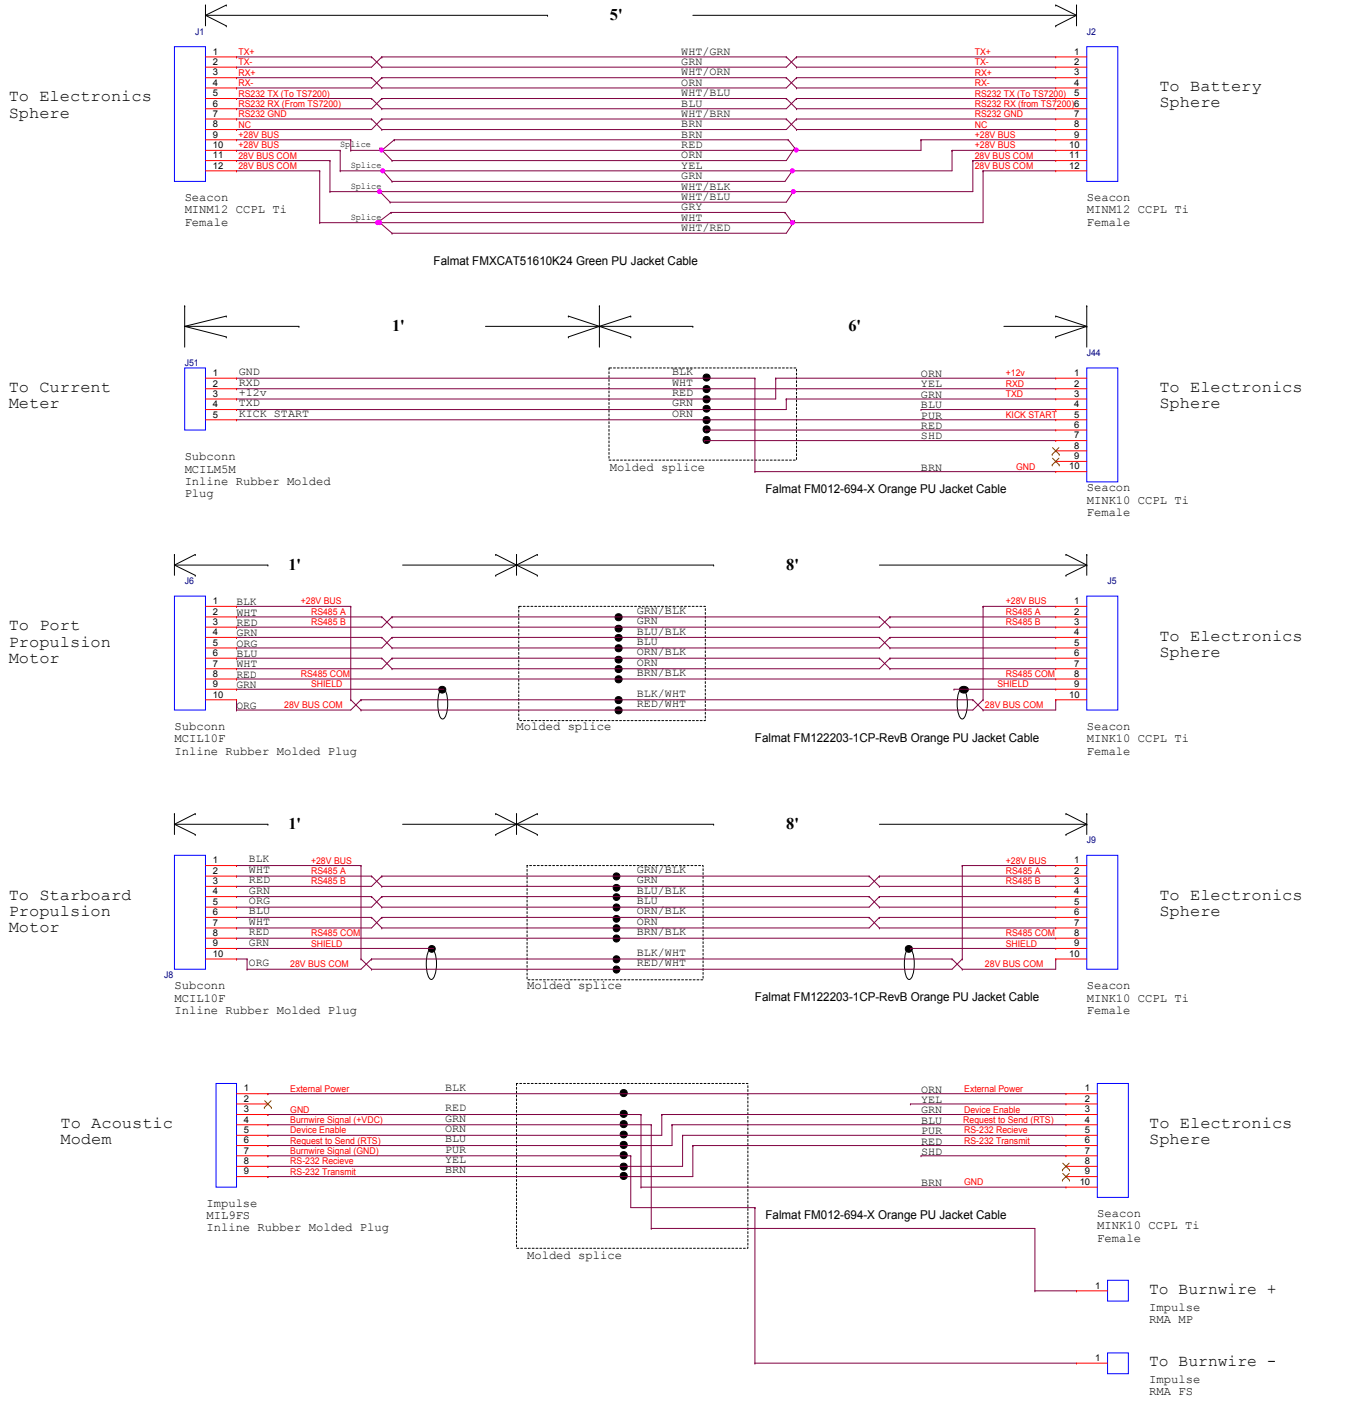

Engineer: Alana Sherman, x1780

Title	Benthic Rover: Cables	
Size C	Document Number 1003148	Rev 1.0.0
Date: Wednesday, January 30, 2013	Sheet 3 of 14	