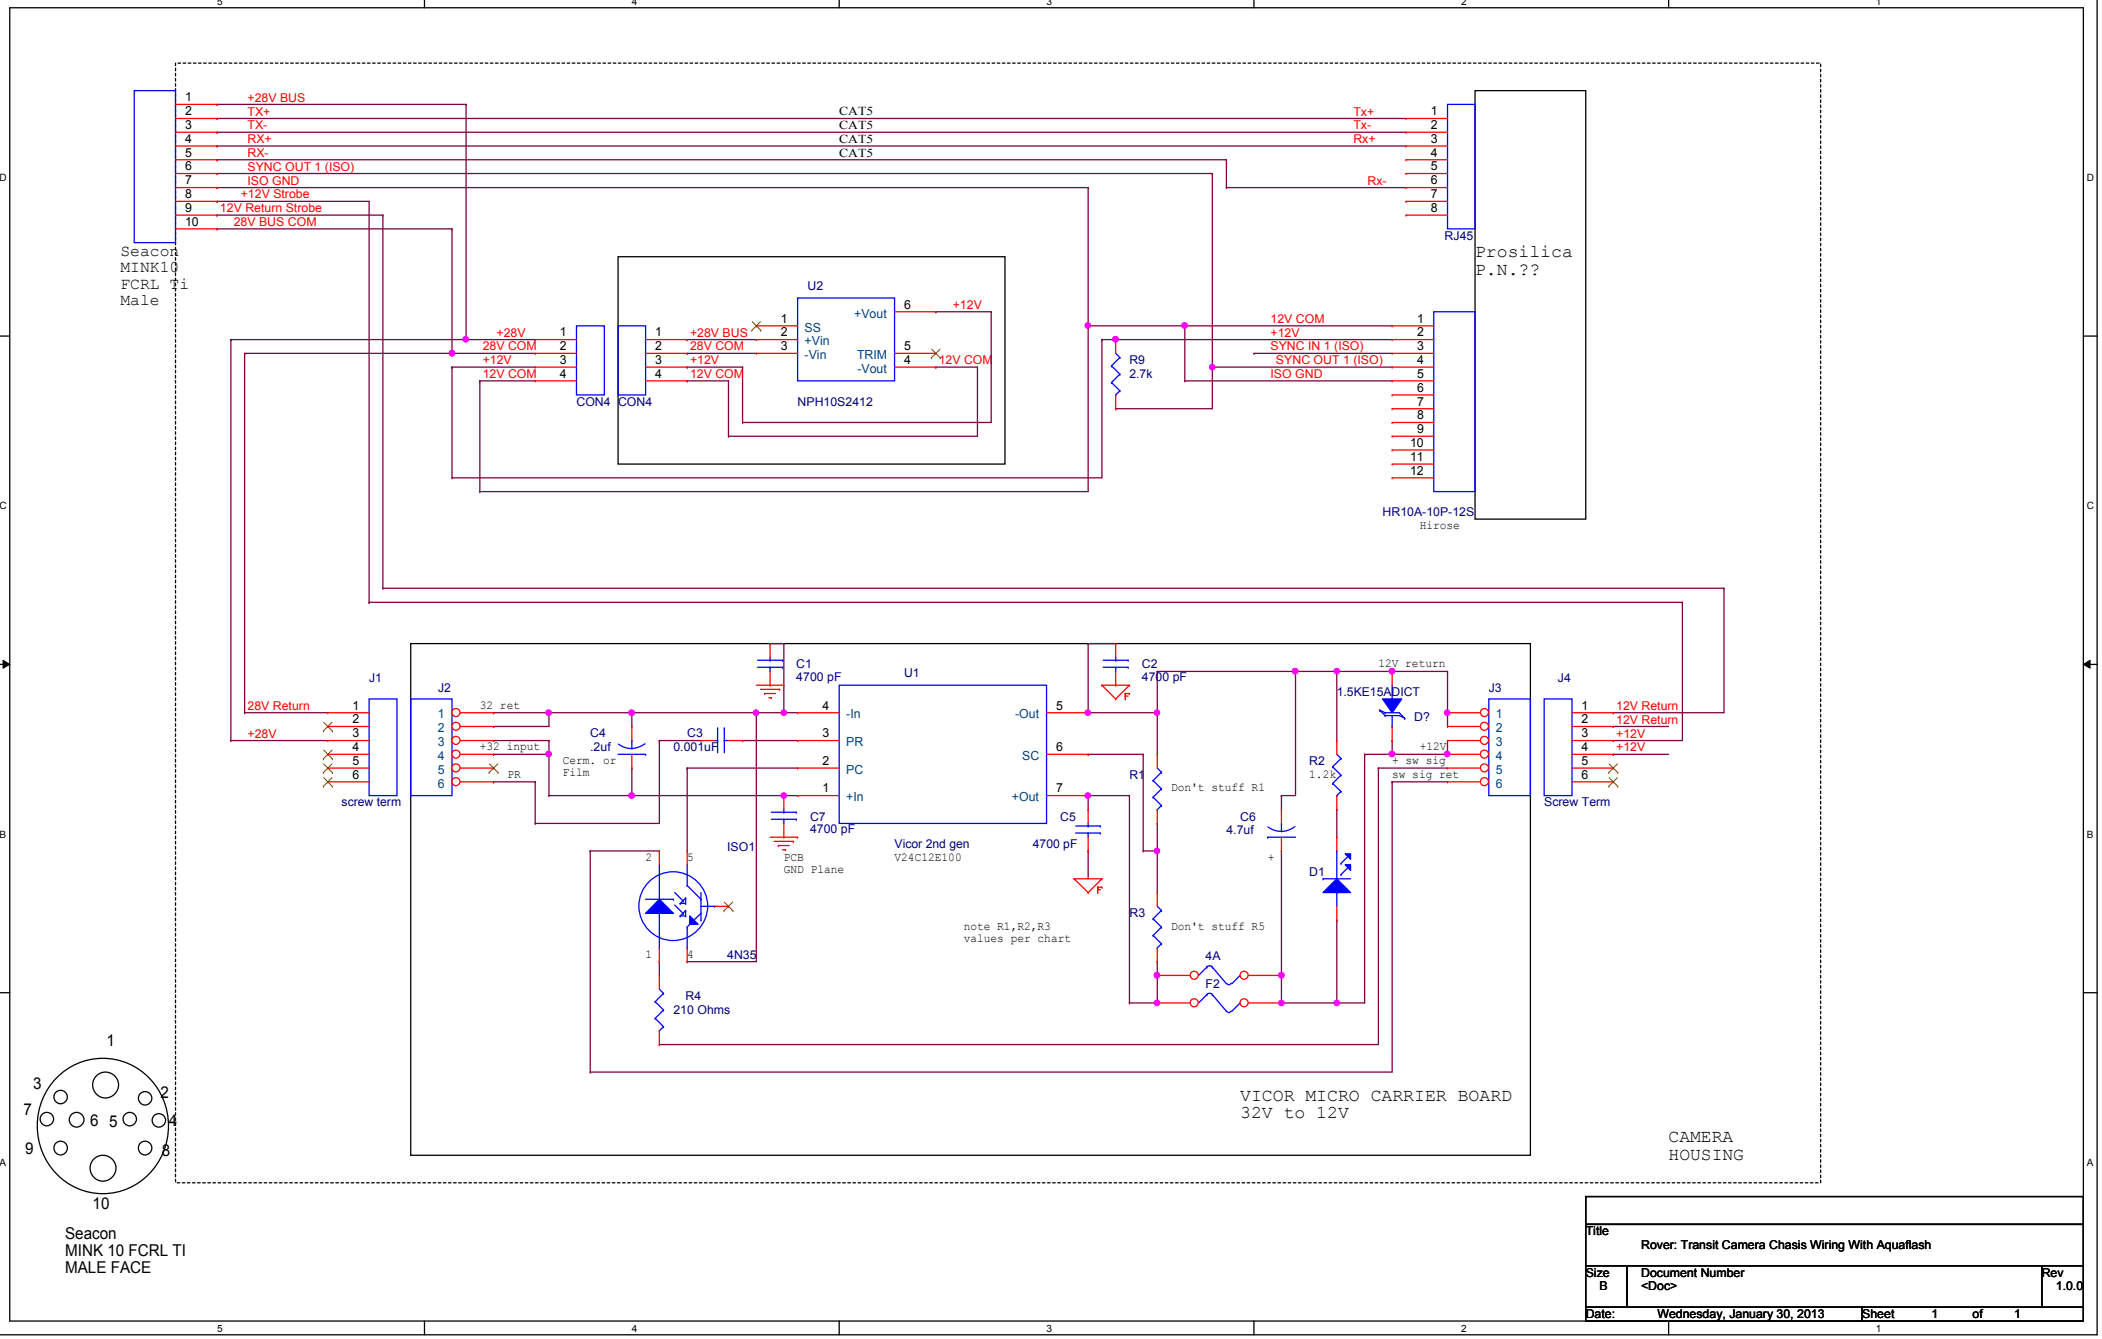

Title	Rover: Transit Camera Chasis Wiring With Aquaflash	
Size B	Document Number <Doc>	Rev 1.0.0
Date: Wednesday, January 30, 2013	Sheet 1 of 1	