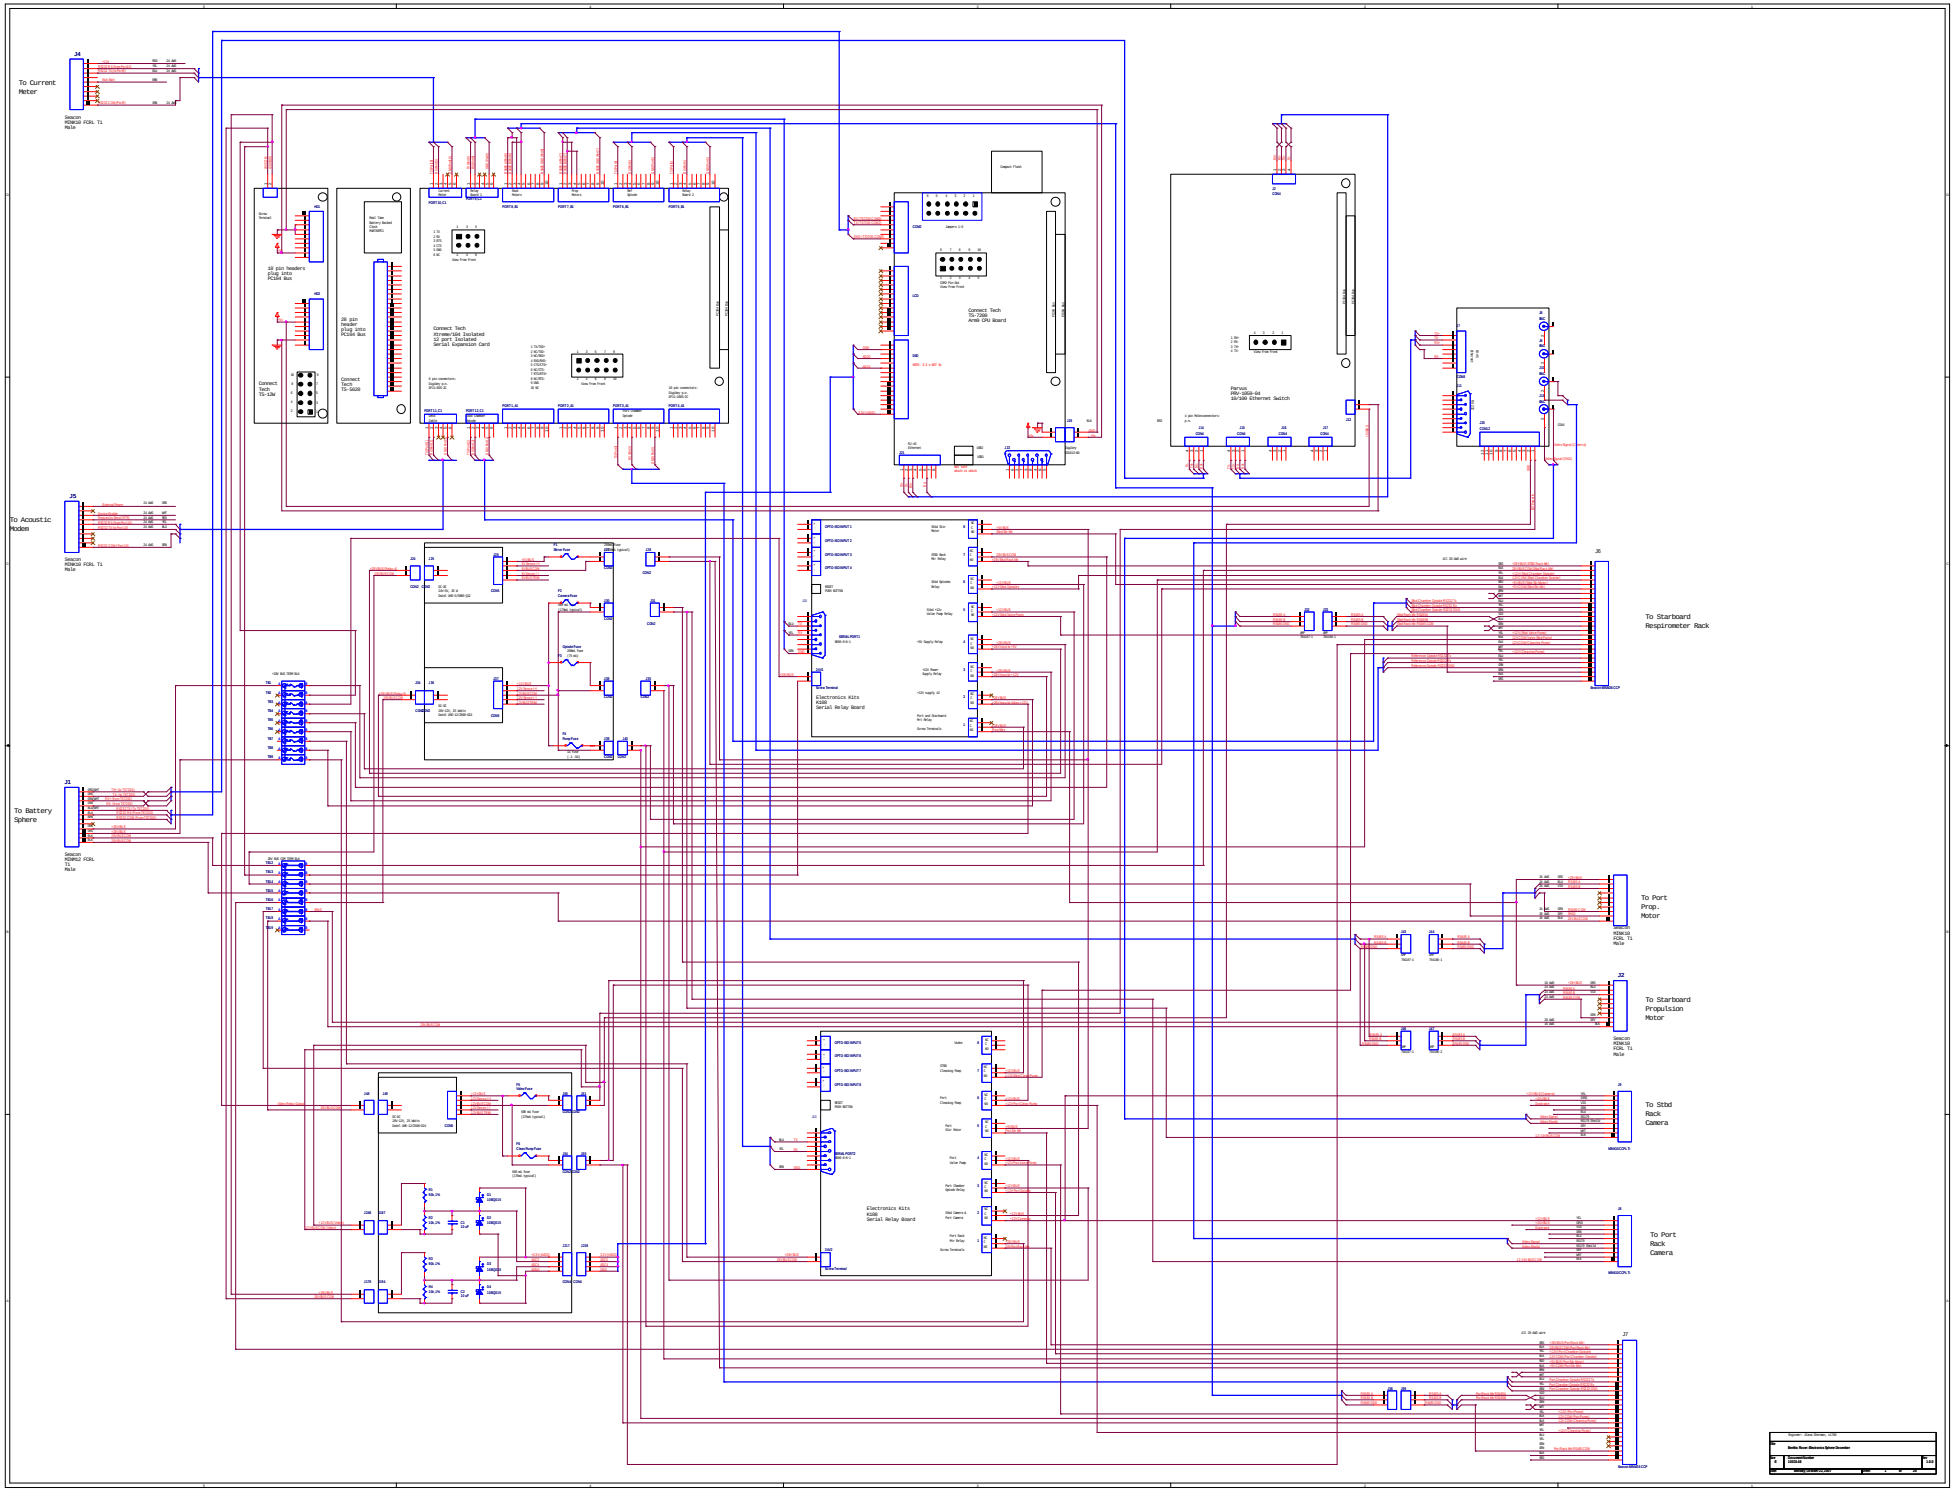
To Current Motor
To Acoustic Modem
To Battery Sphere
To Starboard Respirometer Rack
To Port Prop. Motor
To Starboard Propulsion Motor
To Stbd Rack Camera
To Port Rack Camera
Connect Tech Ts-Core Arm9 CPU Board
Connect Tech Ts-12m
Connect Tech Ts-Gate
Connect Tech Microcable Isolated 12 port Isolated Serial Expansion Card
Electronics Kits R1000 Serial Relay Board
Electronics Kits R1000 Serial Relay Board
Parvus PRV-1050-04 10/100 Ethernet Switch
Compact Flash