TIBURON HDTV LAPBOX PRELIMINARY DESIGN REVIEW (WAGO 750 I/O FIELDBUS)

Tuesday, September 20, 2005

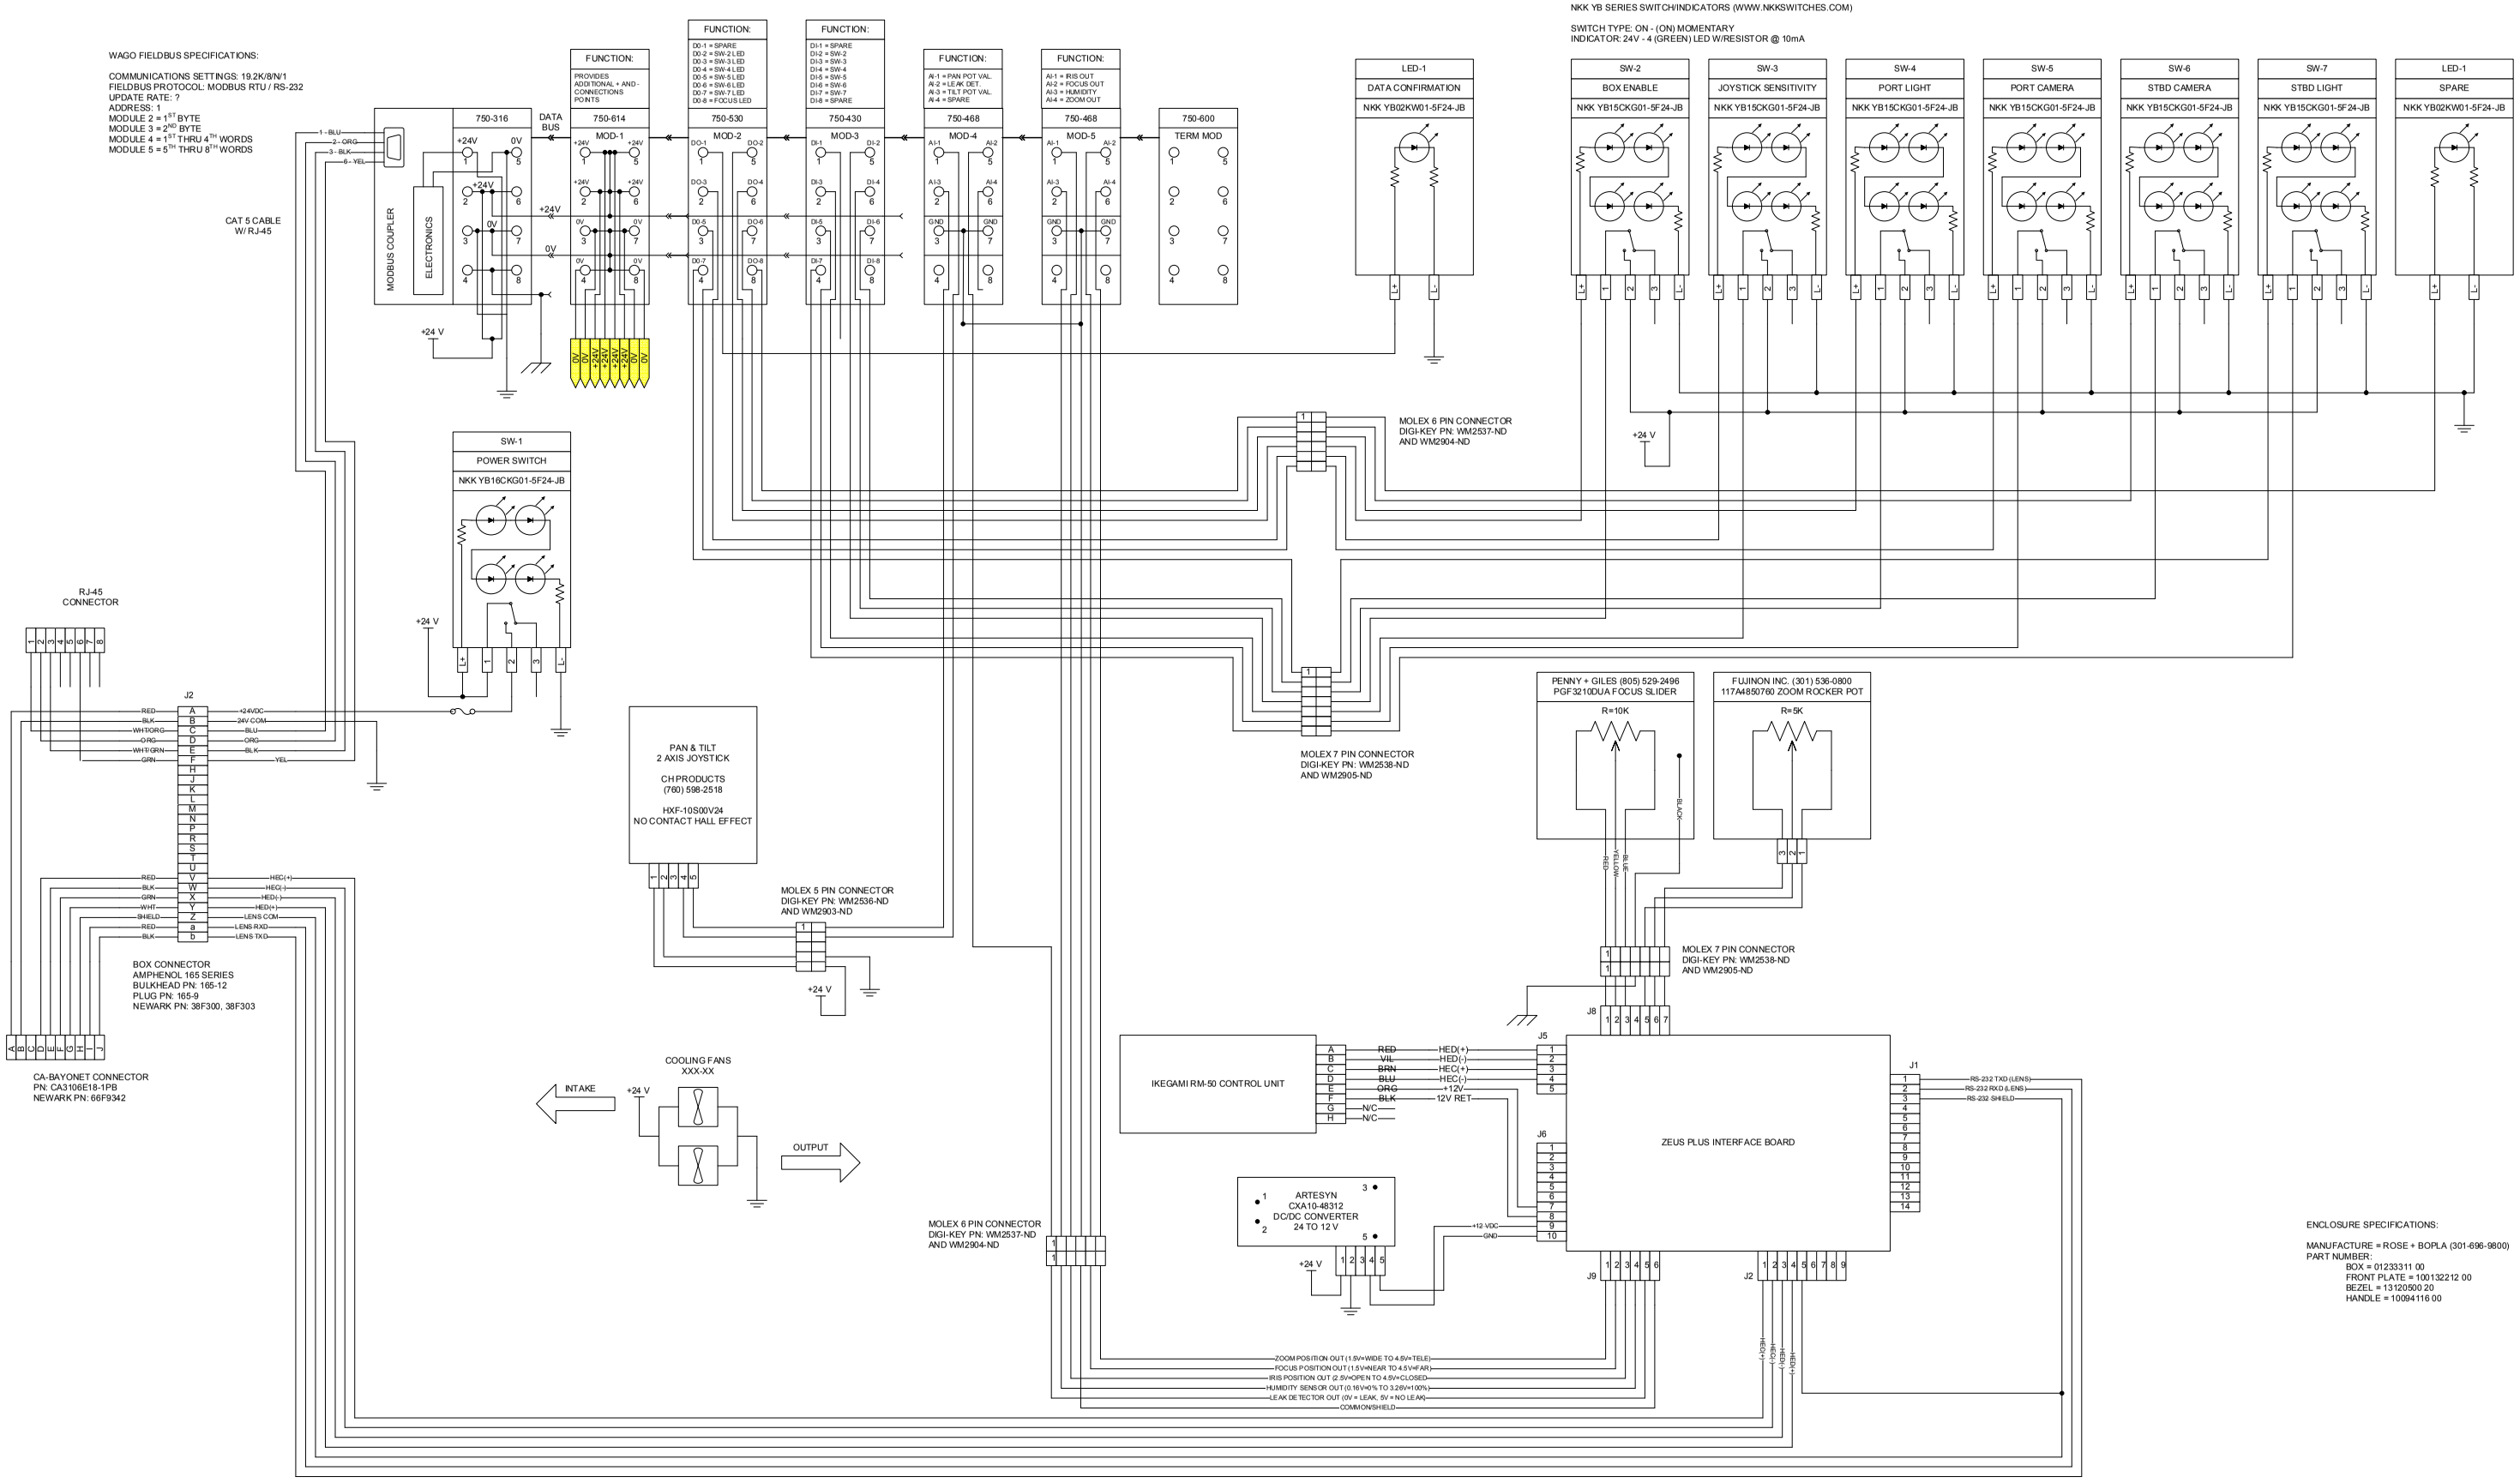

ENCLOSURE SPECIFICATIONS:

MANUFACTURE = ROSE + BOPLA (301-696-9800)
PART NUMBER:
BOX = 01233311 00
FRONT PLATE = 1001322212 00
BEZEL = 13120500 20
HANDLE = 10094116 00