To Digital Camera Housing

1	NC	NC	1
2	NC	NC	2
3	D1	D1	3
4	D7	D7	4
5	Strobe+	Strobe Trigger +	5
6	Strobe-	Strobe Trigger -	6
7	+28V	+28V	7
8	28V COM	28V COM	8
9	PIC RS232 COM	PIC RS232 COM	9
10	PIC RS232 RX	PIC RS232 RX (TO PIC)	10
11	TO E	TO E	11
12	PIC RS232 TX	PIC RS232 TX (from PIC)	12

MCIL12F MCIL12M

To Battery Housing

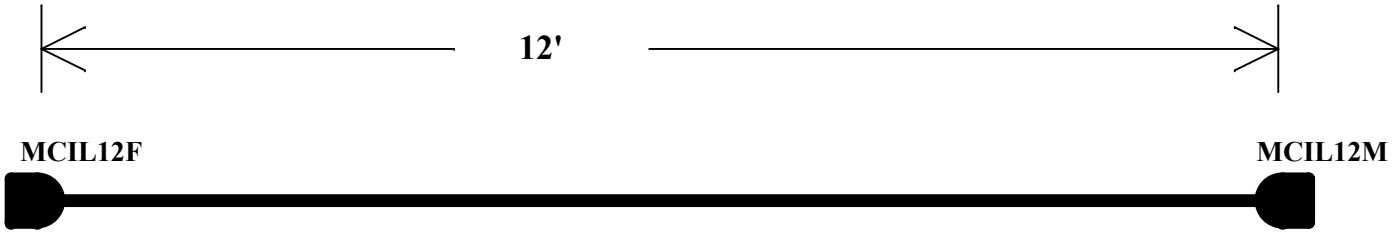

Title	<Title>		
Size A	Document Number <Doc>		Rev <RevCo
Date: Thursday, March 14, 2013	Sheet 0 of 11		